SURVEY
OF PART OF
ORIGINAL RIDGEVILLE TWP. LOT NO. 31
CITY OF NORTH RIDGEVILLE COUNTY OF LORAIN
STATE OF OHIO

PREPARED BY:
HAPONEK AND ASSOCIATES
SURVEYORS AND ENGINEERS
NORTH RIDGEVILLE, OH

STATE OF OHIO
DANE A. HAPONEK
S-6211
REGISTERED SURVEYOR

PREPARED FOR:
WILLIAM WELTER
4875 STONEY RIDGE ROAD
NORTH RIDGEVILLE, OH
AND
JUDY GILL
1525 EAST SR. 20
CLYDE, OH 43410

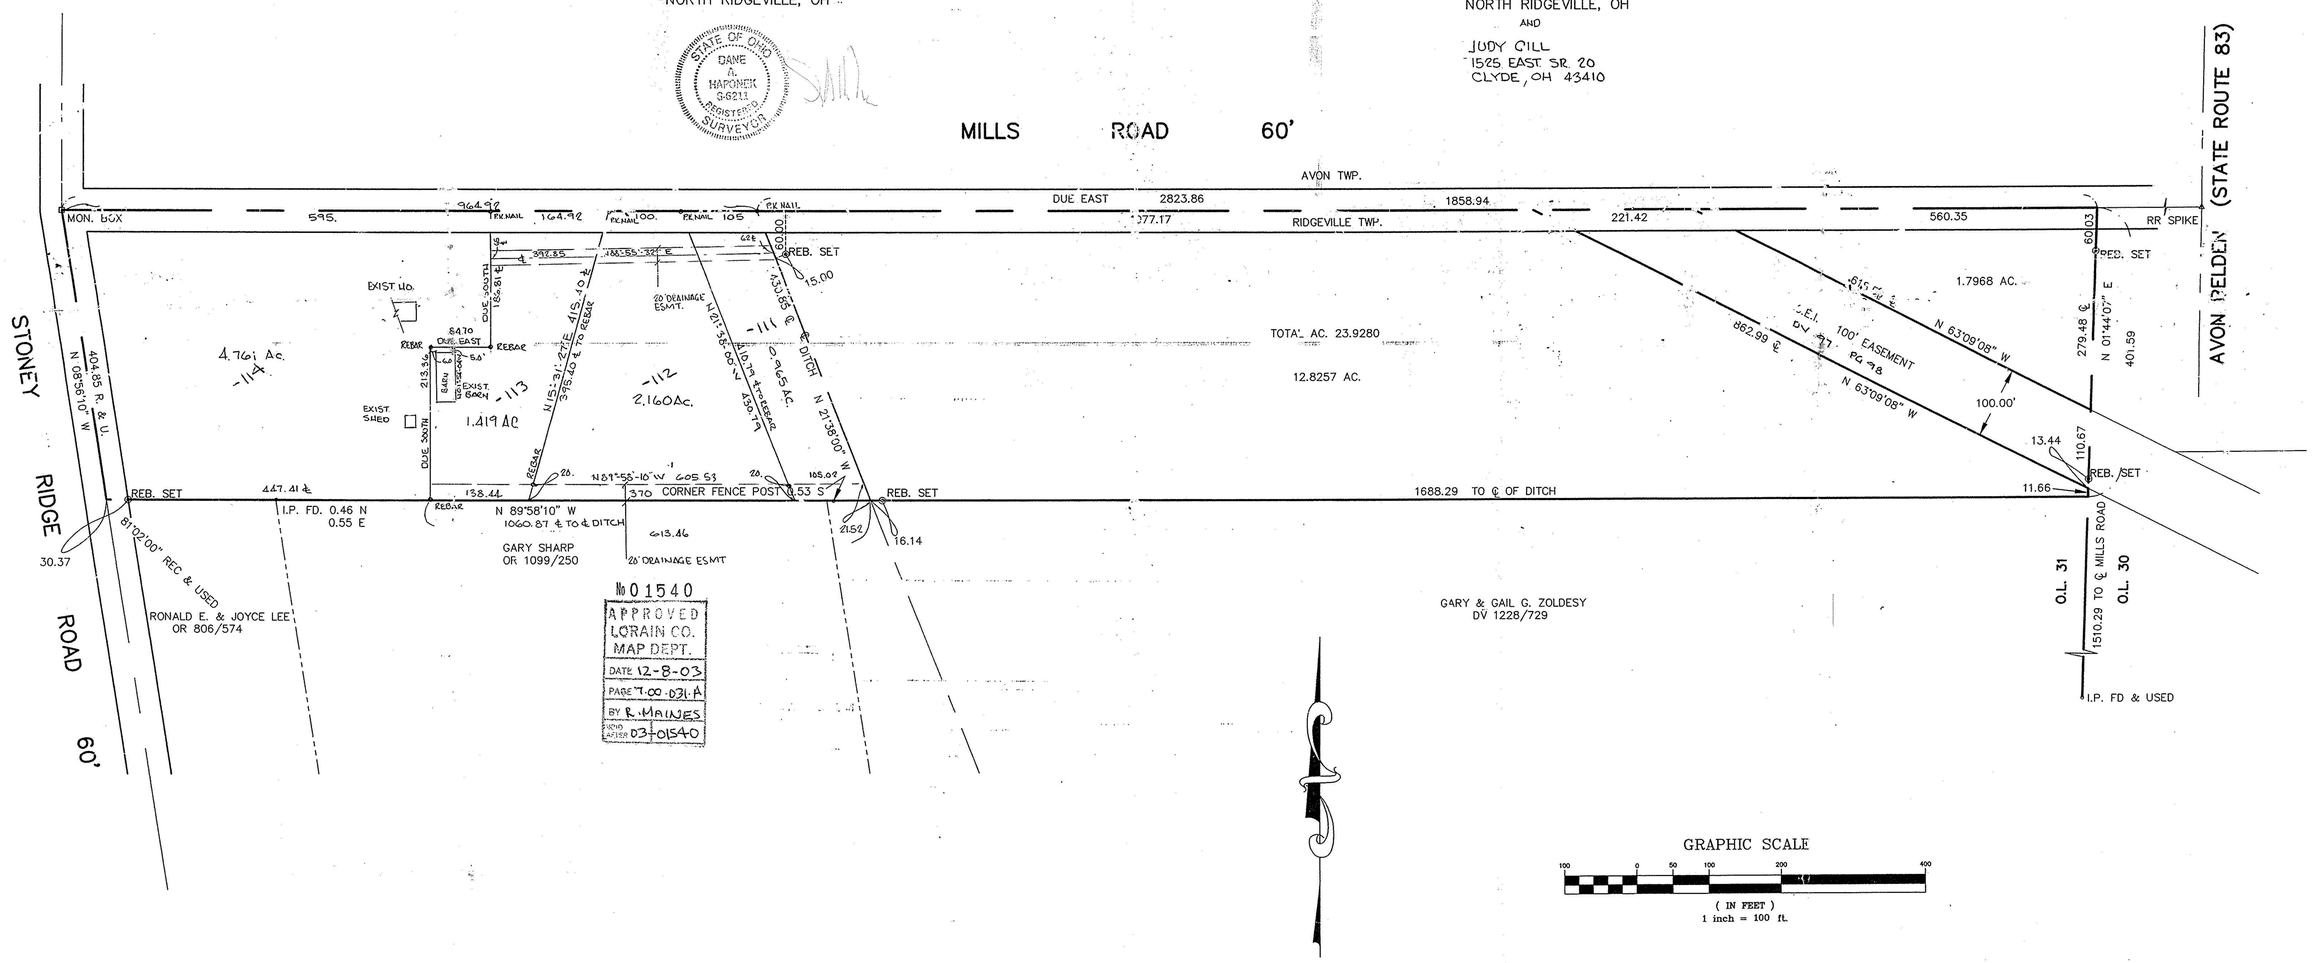

№ 01540
APPROVED
LORAIN CO.
MAP DEPT.
DATE 12-8-03
PARCEL T-00-031.A
BY R. MAINES
ADVO LATISER 03-01540

78-143