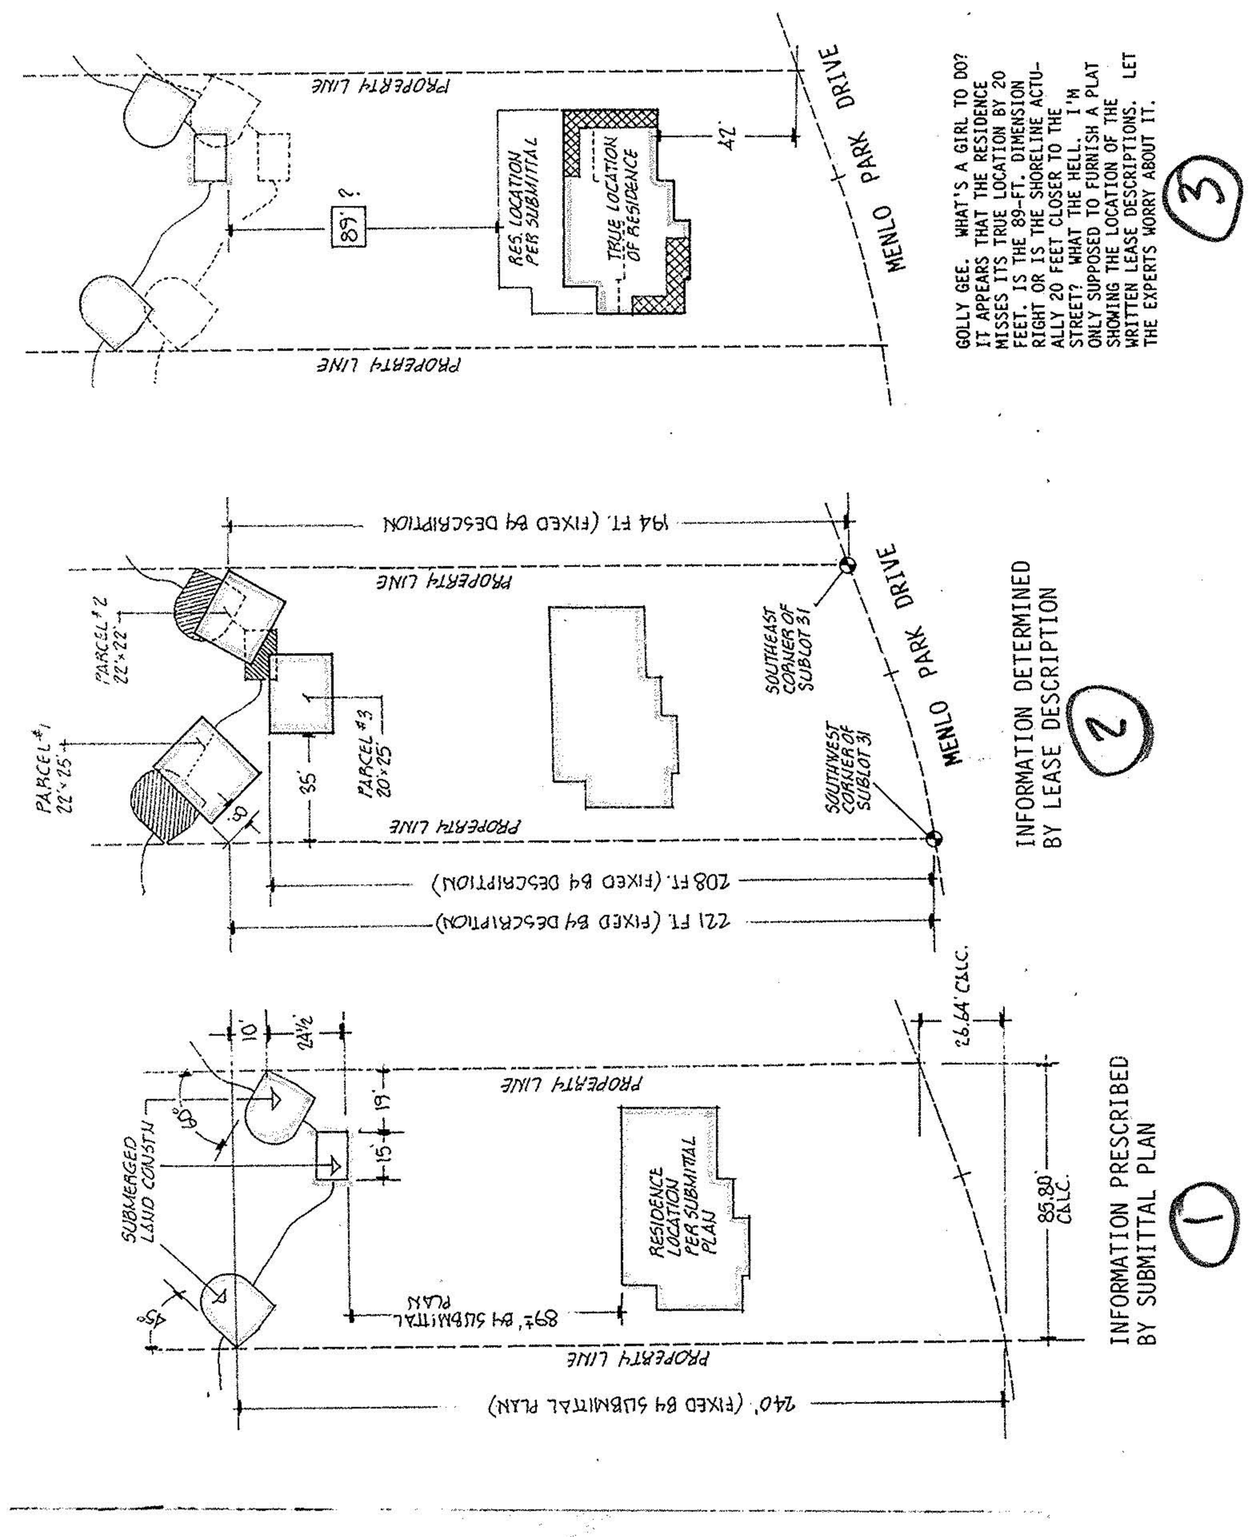

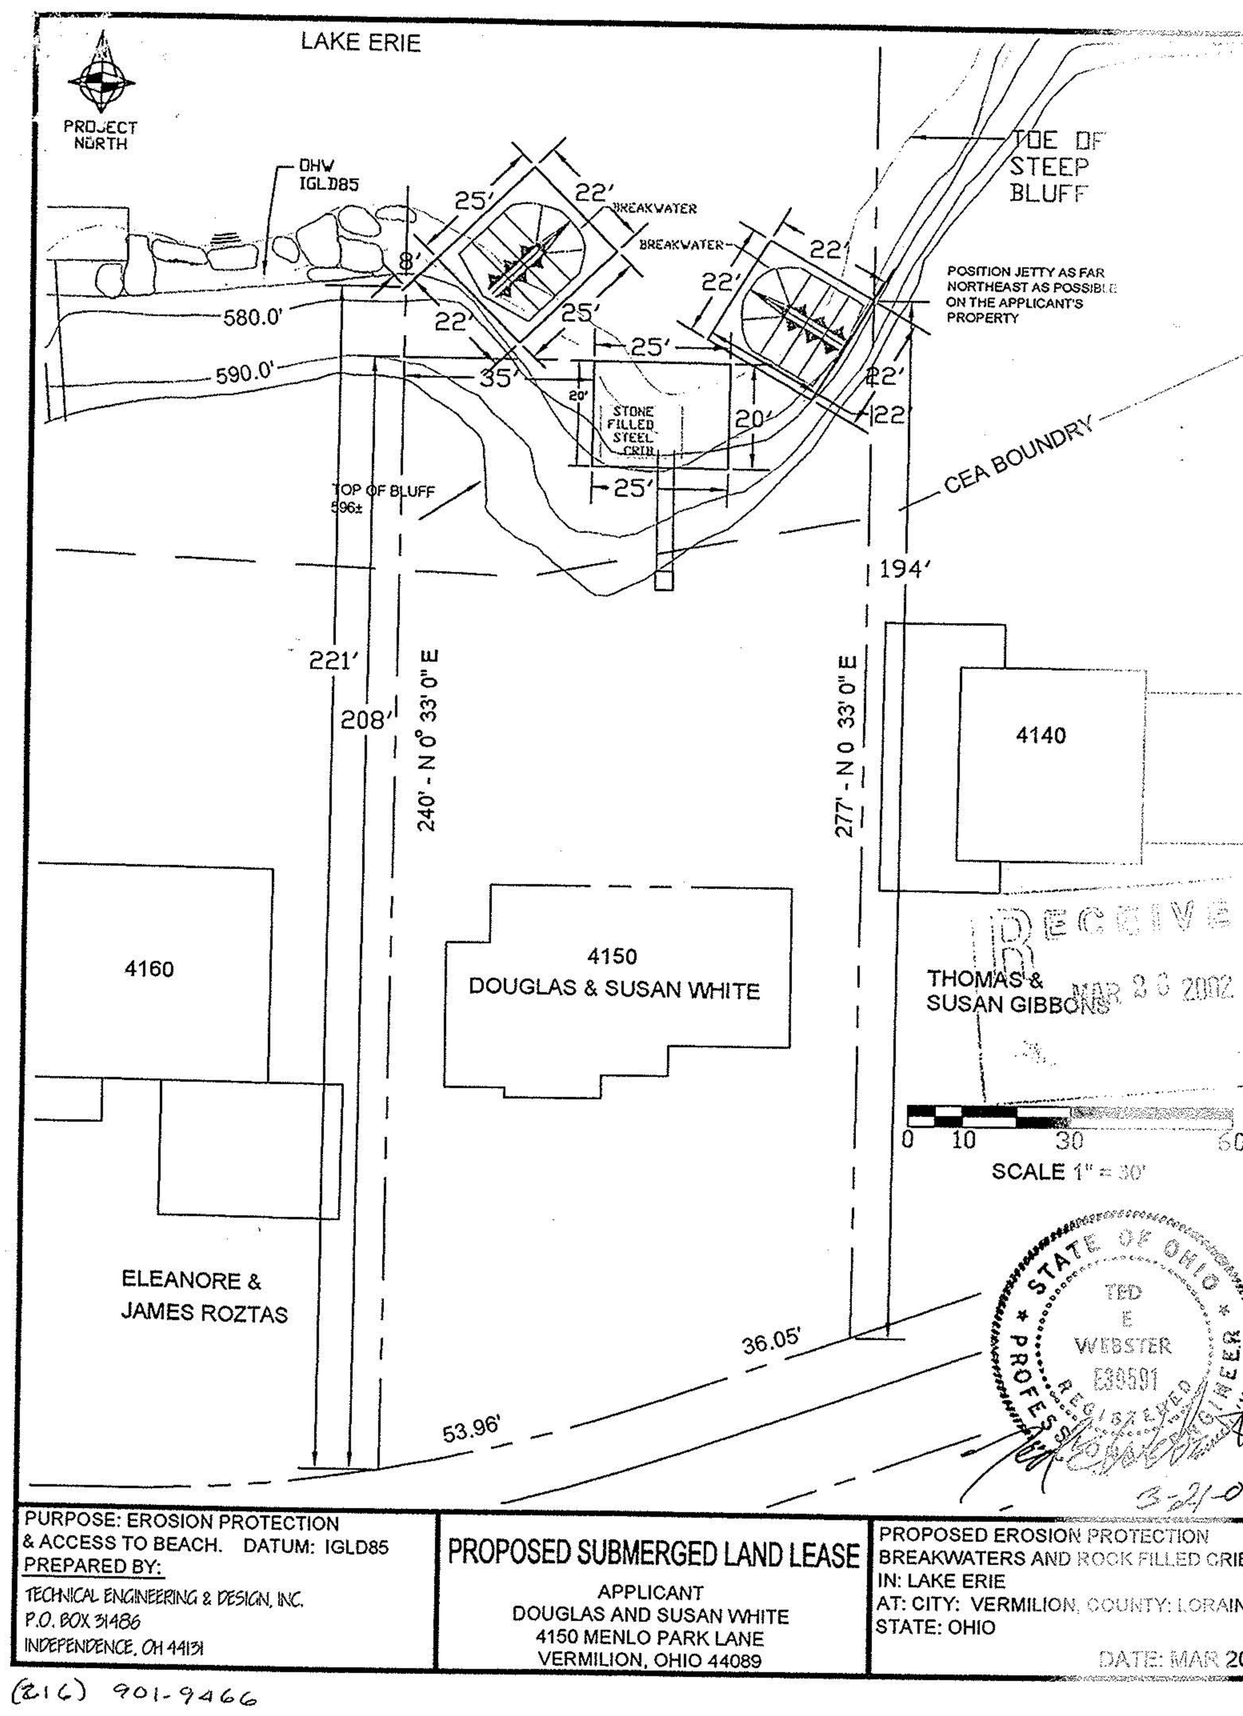

P.P. NO.
01-00-002-000-003, 005, 004
SPLIT # 01260 / DATE OF SURVEY
MAP PAGE 1-00-002-A
SURVEYOR M.G. HURA

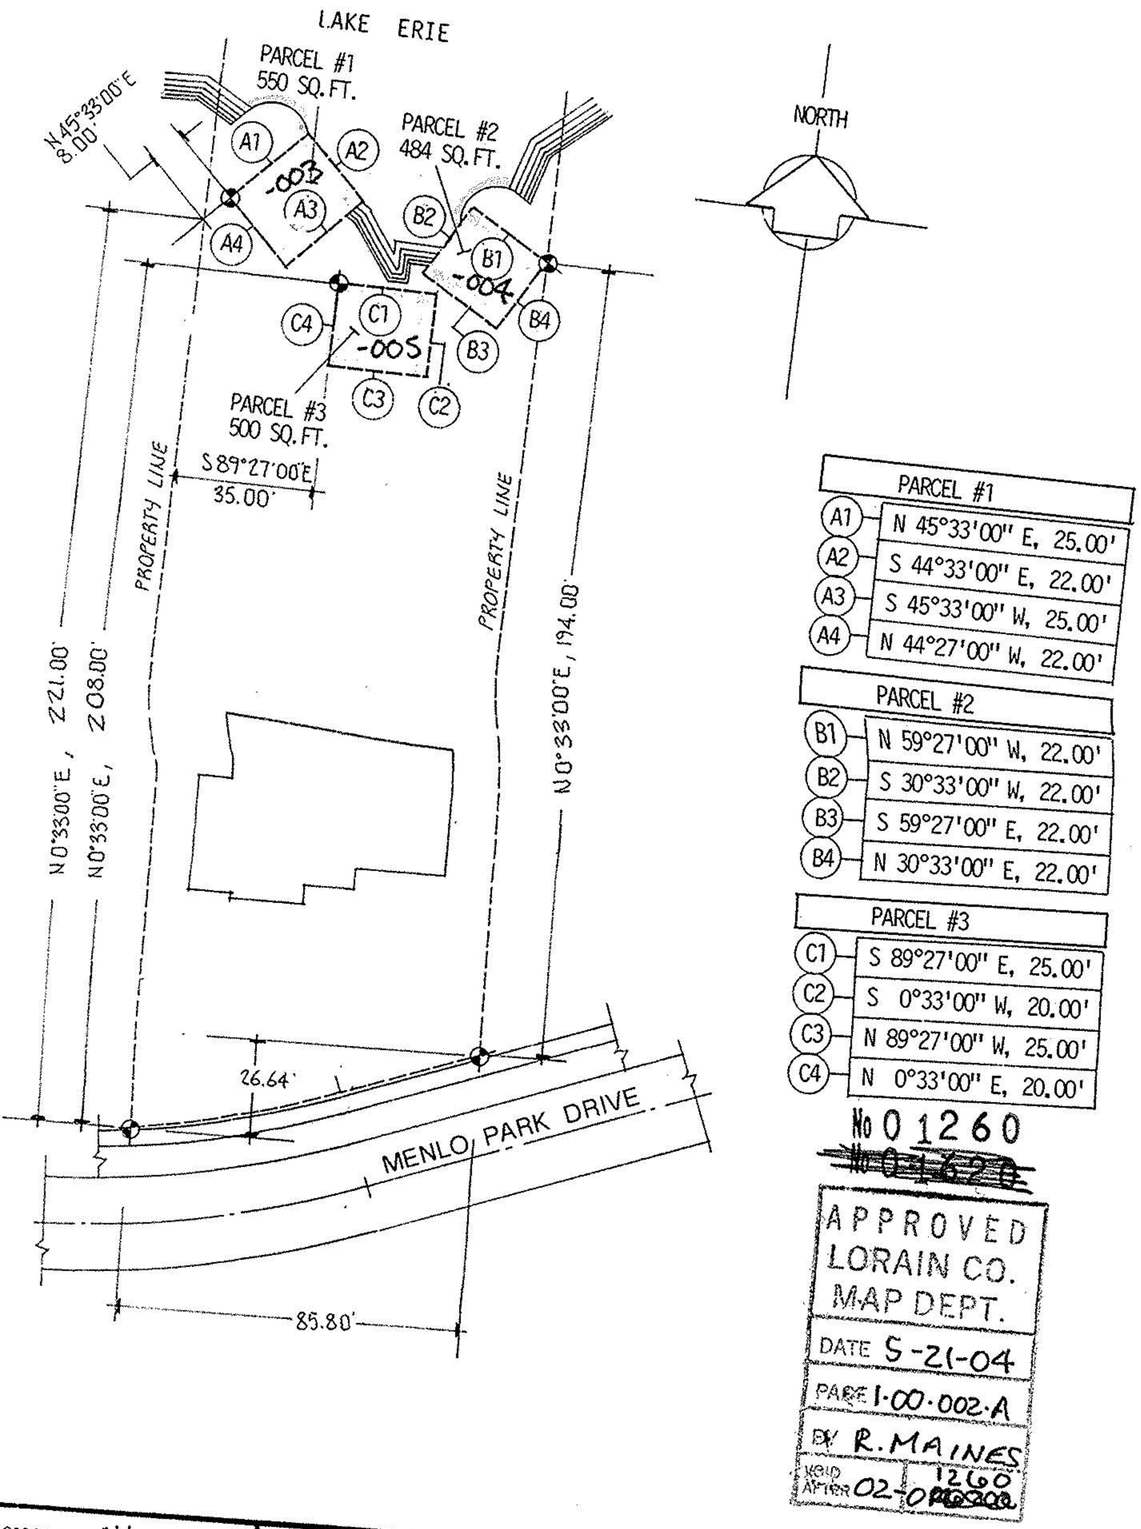

PARCEL #1	
A1	N 45°33'00" E, 25.00'
A2	S 44°33'00" E, 22.00'
A3	S 45°33'00" W, 25.00'
A4	N 44°27'00" W, 22.00'

PARCEL #2	
B1	N 59°27'00" W, 22.00'
B2	S 30°33'00" W, 22.00'
B3	S 59°27'00" E, 22.00'
B4	N 30°33'00" E, 22.00'

PARCEL #3	
C1	S 89°27'00" E, 25.00'
C2	S 0°33'00" W, 20.00'
C3	N 89°27'00" W, 25.00'
C4	N 0°33'00" E, 20.00'

No 01260
~~No 01620~~

APPROVED LORAIN CO. MAP DEPT.
DATE 5-21-04
PARCEL 1-00-002-A
BY R. MAINES
WORD APPEN 02-0 PROGR

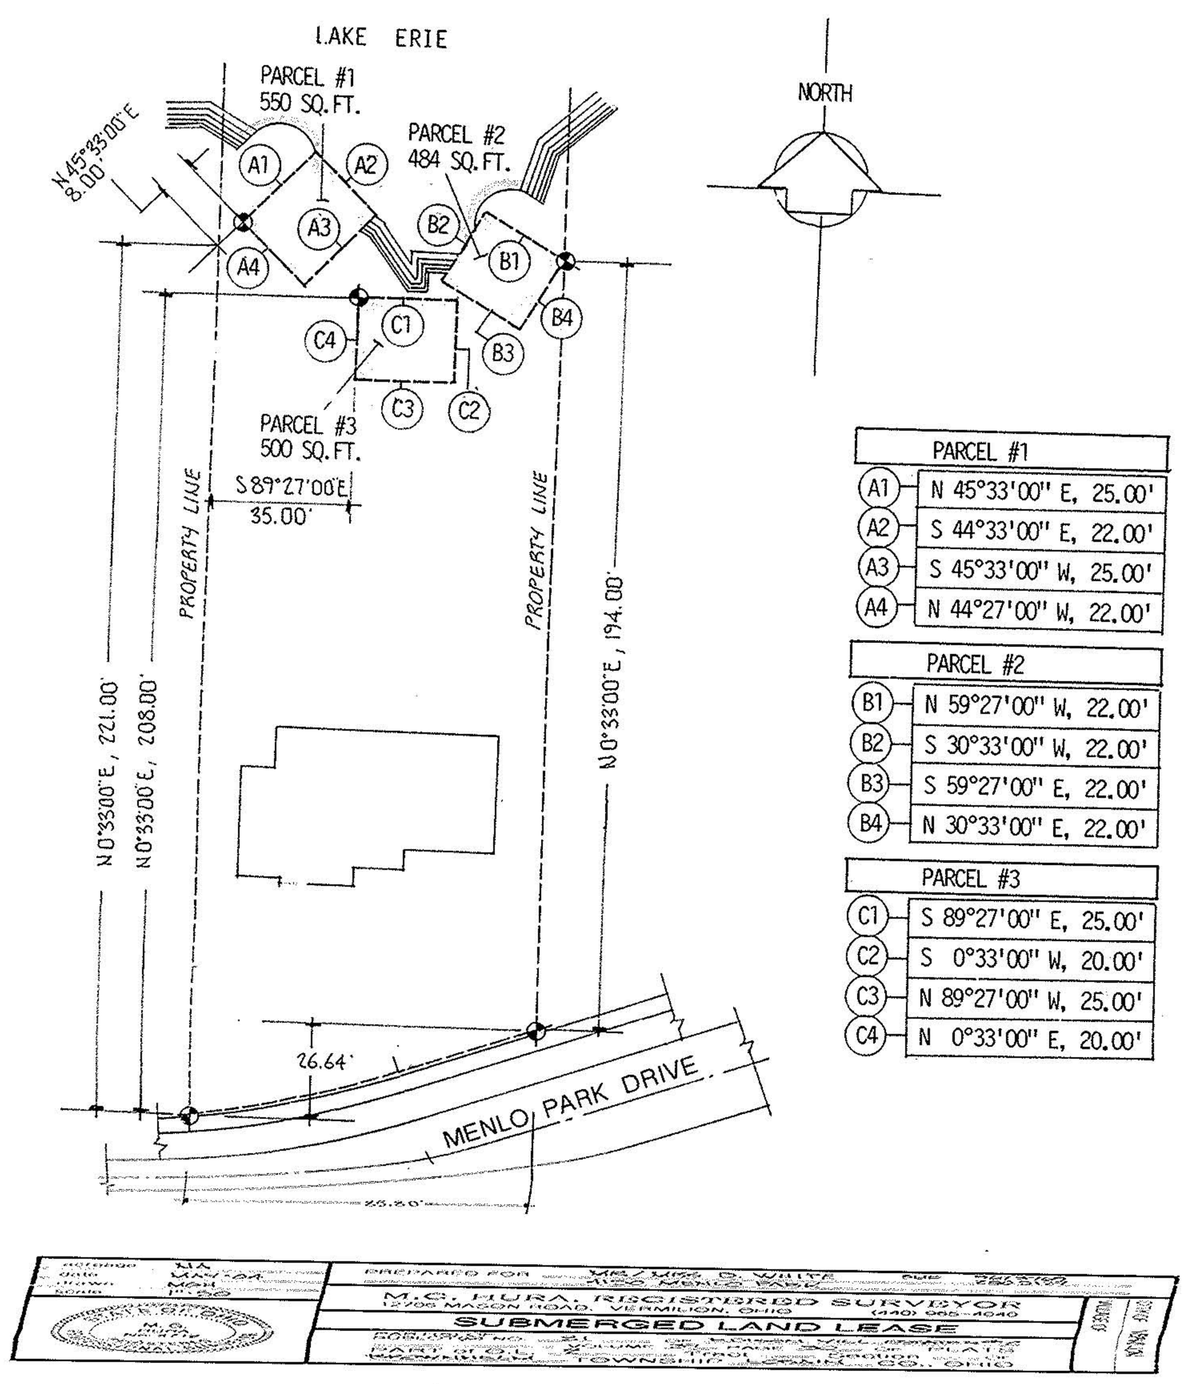

PARCEL #1	
A1	N 45°33'00" E, 25.00'
A2	S 44°33'00" E, 22.00'
A3	S 45°33'00" W, 25.00'
A4	N 44°27'00" W, 22.00'

PARCEL #2	
B1	N 59°27'00" W, 22.00'
B2	S 30°33'00" W, 22.00'
B3	S 59°27'00" E, 22.00'
B4	N 30°33'00" E, 22.00'

PARCEL #3	
C1	S 89°27'00" E, 25.00'
C2	S 0°33'00" W, 20.00'
C3	N 89°27'00" W, 25.00'
C4	N 0°33'00" E, 20.00'

acreage	N/A
date	MAY-04
drawn	MGH
scale	1"=50

STATE OF OHIO M. G. HURA No. 4712 REGISTERED PROFESSIONAL SURVEYOR

PREPARED FOR MR./MRS. D. WHITE SUE 967-3769 4150 MENLO PARK 282-3137

M.G. HURA, REGISTERED SURVEYOR
12706 MASON ROAD, VERMILION, OHIO (440) 965-4040

SUBMERGED LAND LEASE

PART(S) OF SUBLOT(S) NO. 31 OF EDISON VILL. ESTATES #2
VOLUME 37 PAGE 30 OF PLATS
PART of O.L. 1 Tract ___ Section ___ OF
BROWNHELM TOWNSHIP LORAIN CO., OHIO

CITY OF VERMILION / VILLAGE OF

acreage	N/A
date	MAY-04
drawn	MGH
scale	1"=50

STATE OF OHIO M. G. HURA No. 4712 REGISTERED PROFESSIONAL SURVEYOR

PREPARED FOR MR./MRS. D. WHITE SUE 967-3769 4150 MENLO PARK 282-3137

M.G. HURA, REGISTERED SURVEYOR
12706 MASON ROAD, VERMILION, OHIO (440) 965-4040

SUBMERGED LAND LEASE

PART(S) OF SUBLOT(S) NO. 31 OF EDISON VILL. ESTATES #2
VOLUME 37 PAGE 30 OF PLATS
PART of O.L. 1 Tract ___ Section ___ OF
BROWNHELM TOWNSHIP LORAIN CO., OHIO

CITY OF VERMILION / VILLAGE OF