BOUNDARY SURVEY

LAGRANGE TOWNSHIP ~ LORAIN COUNTY ~ STATE OF OHIO
PART OF ORIGINAL LAGRANGE TOWNSHIP LOT 63
PPN 15-00-063-000-044 ~ DEED VOL. 1093, PG. 866

PREPARED FOR
MICHAEL MILLER
17686 WHITEHEAD ROAD
LAGRANGE, OHIO 44050

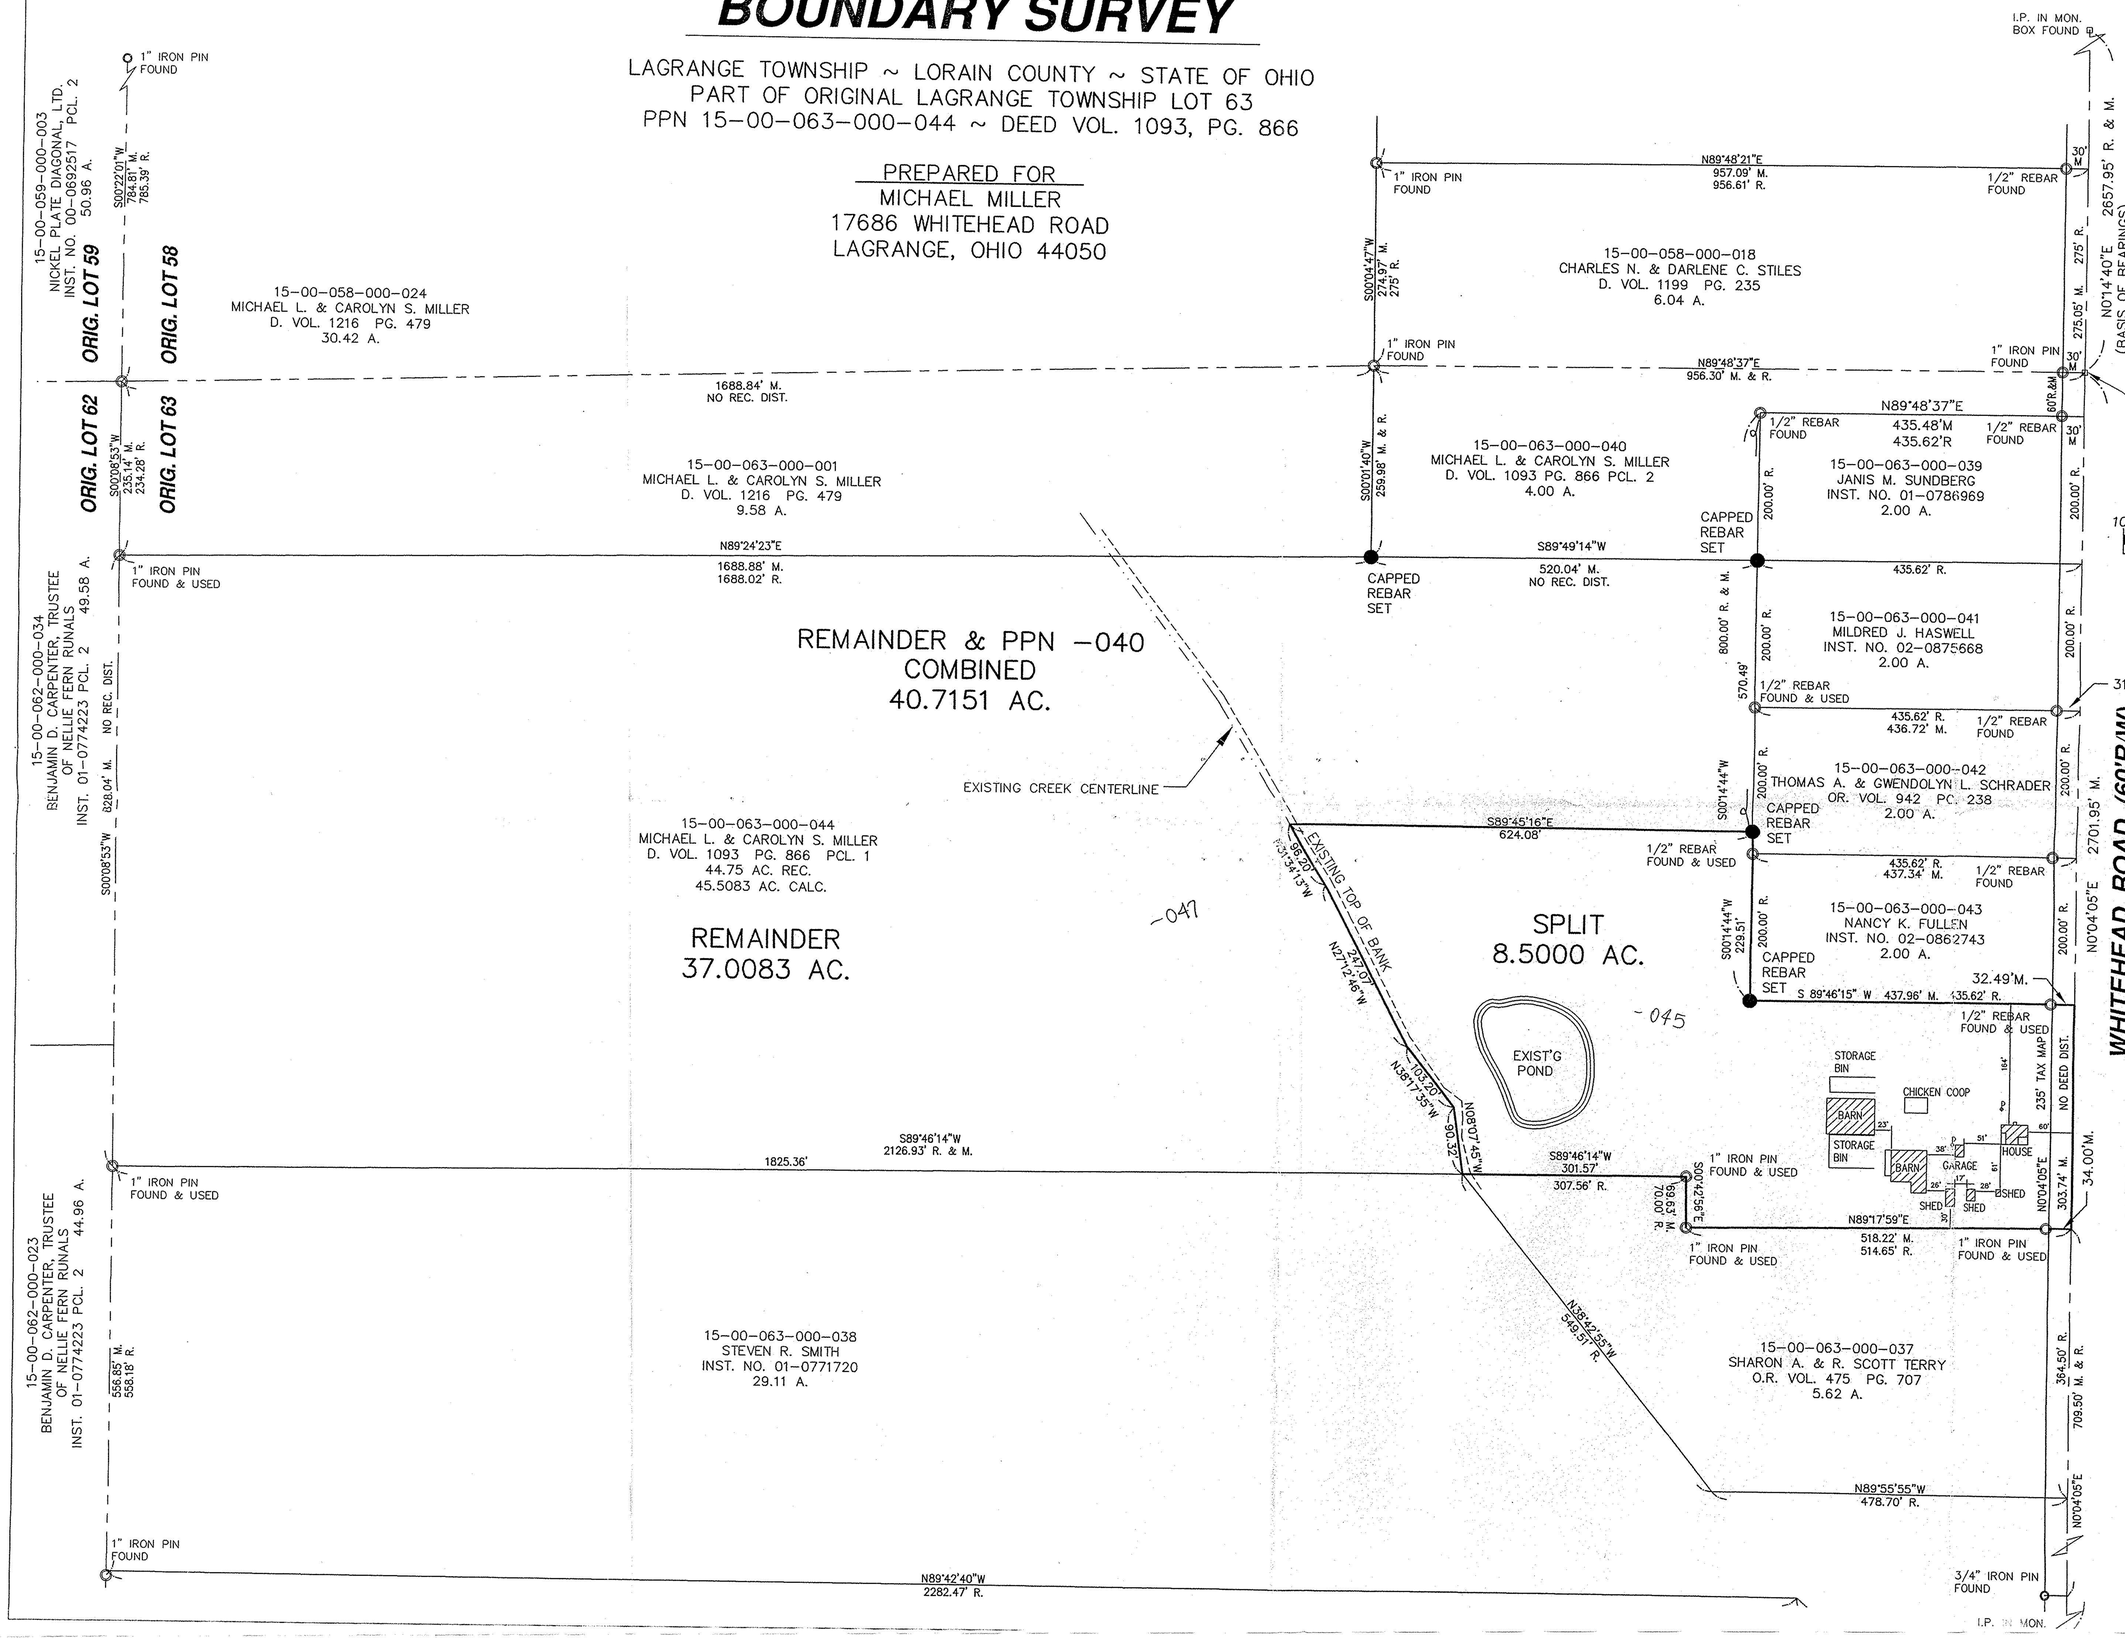

AREA MAP NO SCALE

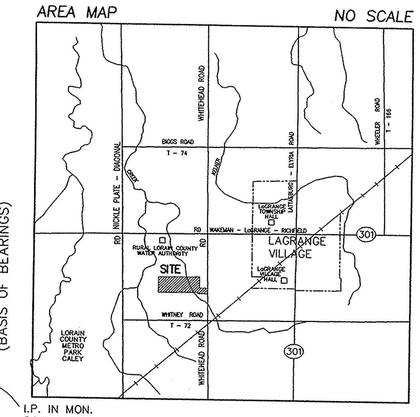

GRAPHIC SCALE
100 0 50 100 200 400
(IN FEET)
1 inch = 100 ft.

THIS IS TO CERTIFY THAT AT THE REQUEST OF THE OWNERS, I HAVE SURVEYED AND PLATTED THE LAND SHOWN HEREON SITUATED IN LAGRANGE TOWNSHIP, LORAIN COUNTY, STATE OF OHIO AND SITUATED IN ORIGINAL LAGRANGE TOWNSHIP LOT 63. DIMENSIONS SHOWN HEREON ARE IN FEET AND DECIMAL PARTS THEREOF AND BEARINGS ARE TO AN ASSUMED MERIDIAN AND ARE INTENDED TO DESCRIBE ANGLES ONLY. ALL OF WHICH I CERTIFY TO BE CORRECT.

STATE OF OHIO
CARL R. ANDERSON
S-6582
REGISTERED
PROFESSIONAL SURVEYOR

Carl R. Anderson
12/08/03

No 01584
APPROVED
LORAIN CO.
MAP DEPT
DATE 2-3-04
PAGE 15-E
BY JHatfield
04-01584

HAYWOOD
Civil Engineering & Land Surveying
"Committed to Service and Quality"
630 Cleveland Street
Elyria, Ohio 44035
Office: (440) 365-9831
Fax: (440) 365-3426
www.haywoodcivilengineering.com

REVISION 12-08-03