## REFERENCES

KONSTANTINOS & ATHENA THRASIVOULOU 4/21/95 O.R.V.1070, P. 134

THOMAS L. DEMALINE 7/10/86 D.V.1401, P.818

MARK A. & CHERYL A. DUDZIAK 4/9/01 DOC. NO. 20000718176

LARRY W. & LINDA K. POWELL 2/11/92 O.R.V. 494, P. 36

EKATERINI A. DOUZOS 5/30/79 D.V.1235, P.320

RICHARD T. & BECKY L. WILLIS 6/15/99 DOC. NO. 19990622243

ROBERT J. LALONDE, TRUSTEE 11/15/01 DOC. NO. 20010790531

ATHANASIOUS G. & EKATERINI DOUZOS 11/4/02 DOC. NO. 200200867070

GEORGE A. DOUZOS 8/17/01 DOC. NO. 20010771783

SURVEY BOB MARTINI SEPT. 1985 FOR WILLIAM HYDE, 4335 CENTER ROAD

SURVEY CHARLES A. KERG DEC. 1992 FOR BOB LALONDE 19.373 ACRES

SURVEY CHARLES A. KERG MAY 1997 FOR BOB LALONDE 4.373 ACRES

SURVEY CHARLES A. KERG AUG. 1998 FOR BOB LALONDE 0.758 ACRES

SURVEY DANE HAPONEK DEC. 1991 FOR ROGER JOSEPH 1.1636 AC

SURVEY JAMES FAETANINI MAY 2001 GEORGE DOUZOS 1.5519 ACRES

PLOT PLAN JAMES FAETANINI JULY 2000 GEORGE DOUZOS 19.3730 ACRES

SURVEY JAMES FAETANINI MARCH 2002 GEORGE DOUZOS 1.1548 ACRES, 1.1296 AC.

## CERTIFICATION

I CERTIFY THAT INFORMATION SHOWN HEREON IS THE RESULT OF A SURVEY PERFORMED BY ME IN FEBRUARY, 2003, IN ACCORDANCE WITH CHAPTER 4733-37 OAC. BASIS OF BEARINGS IS RELATED TO AN ASSUMED MERIDIAN AND ARE FOR THE PURPOSES OF DESCRIBING ANGLES ONLY.

PHIL A. ROSEBECK
REGISTERED SURVEYOR 6696

STATE OF OHIO
PHILLIP A. ROSEBECK
No. 6696
REGISTERED SURVEYOR

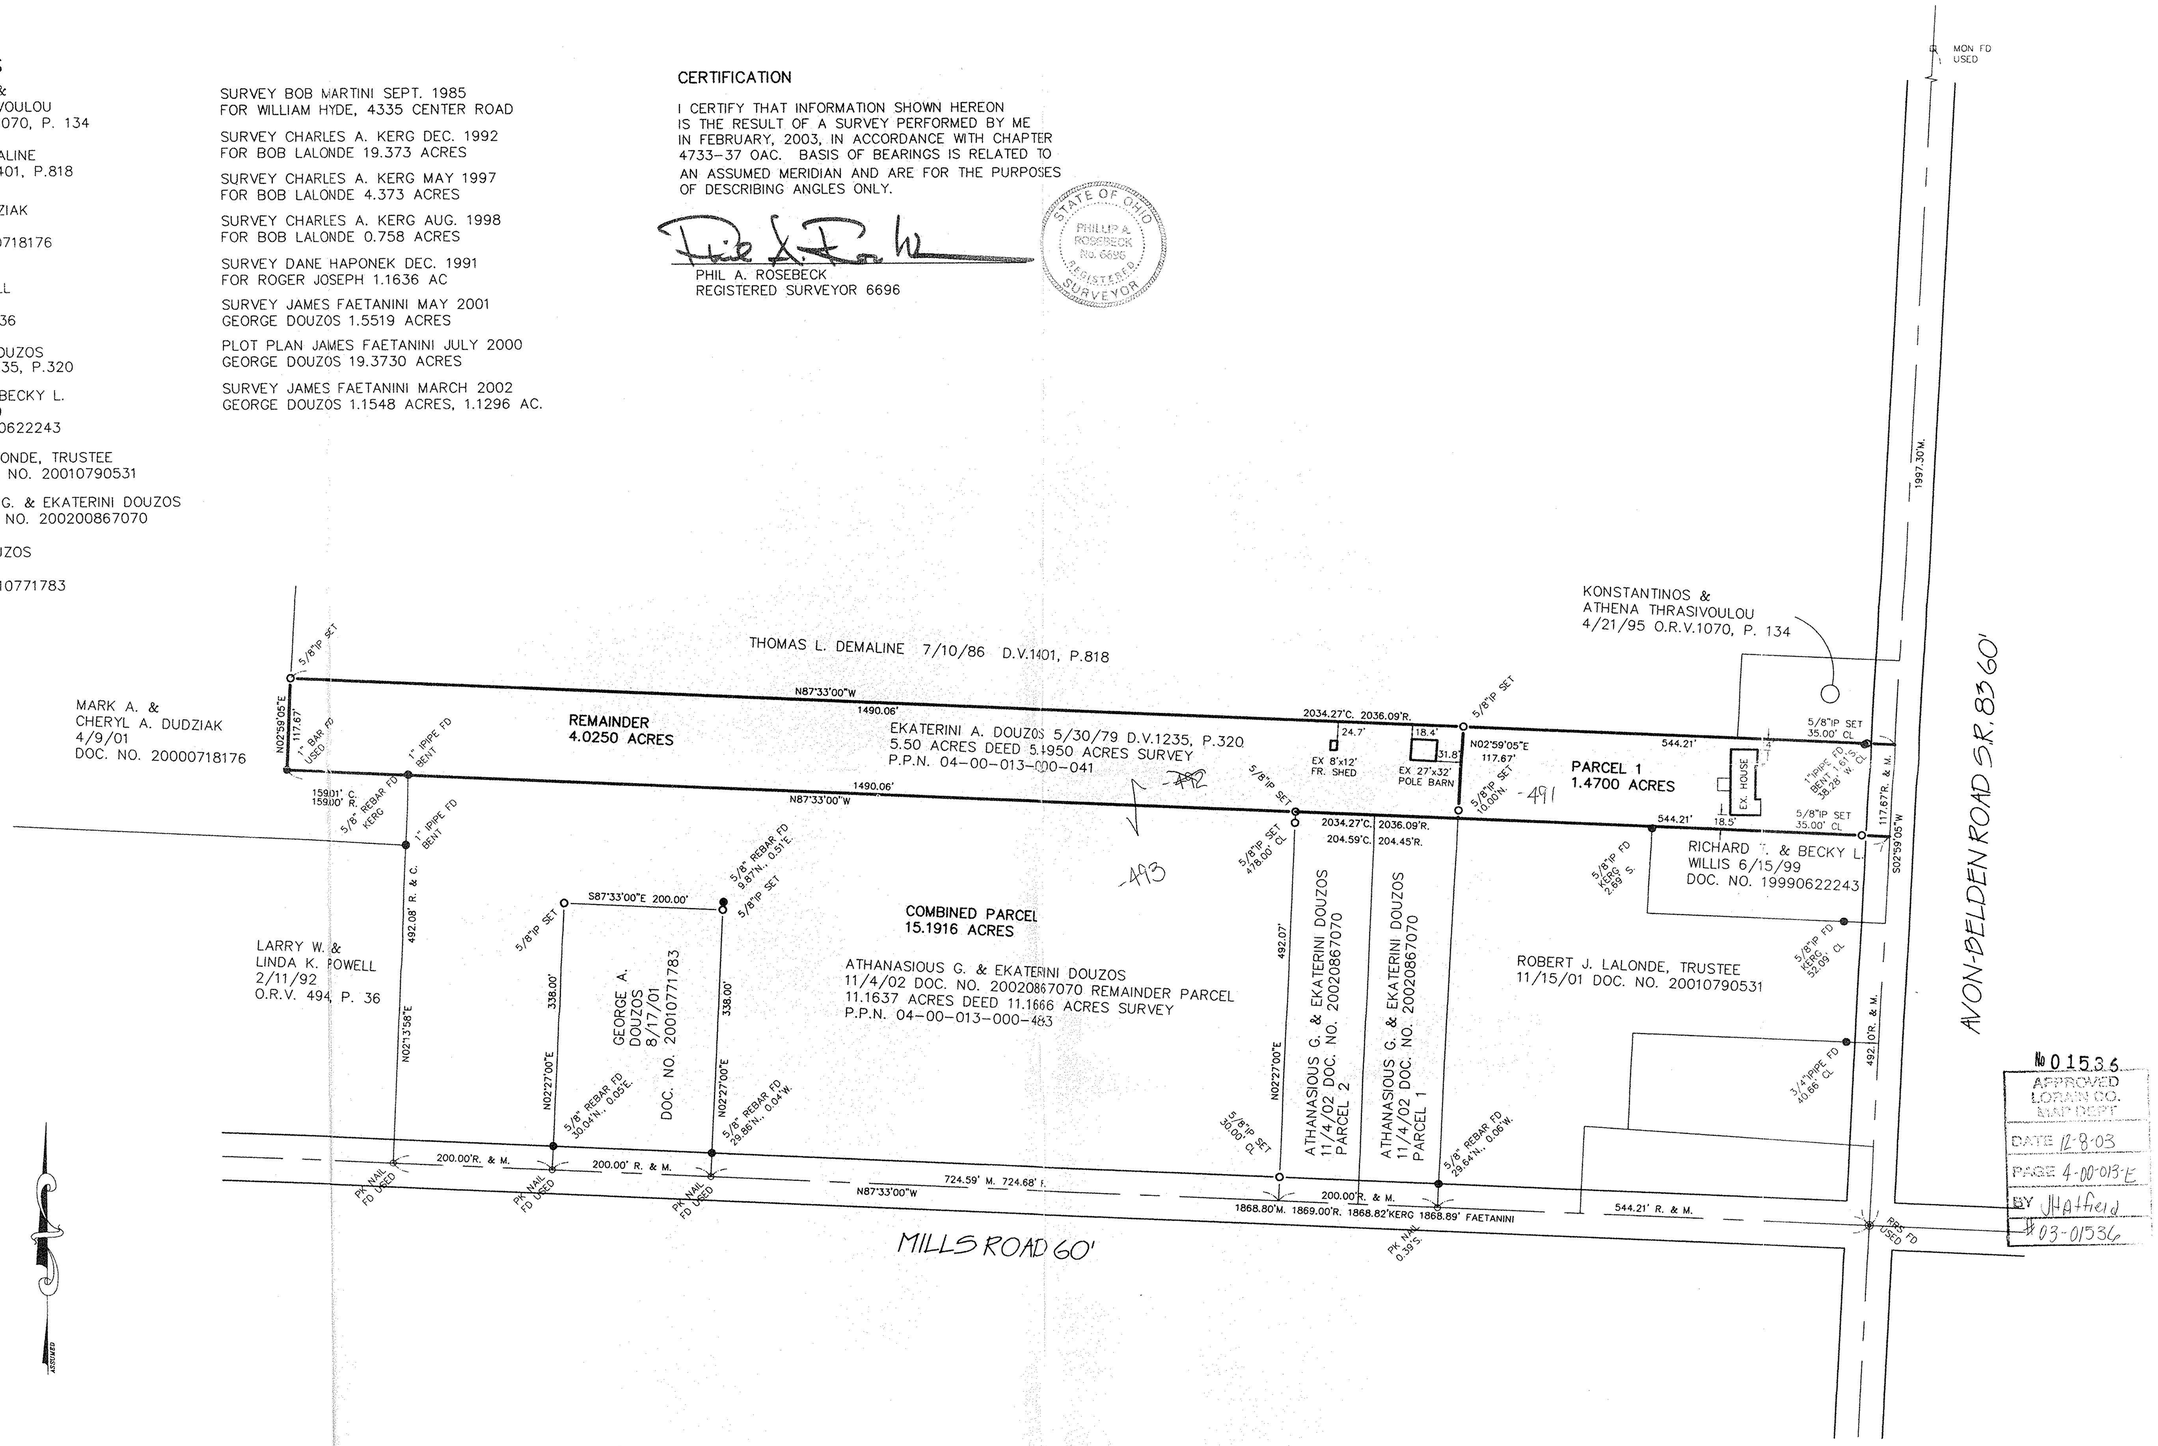


No 01536
APPROVED
LORAIN CO.
MAP DEPT.
DATE 12-8-03
PAGE 4-00-013-E
BY JHatfield
# 03-01536

GRAPHIC SCALE

100 0 50 100 200 400

( IN FEET )
1 inch = 100 ft.

SURVEY
*THOMAS & EKATERINI A. DOUZOS*
PART OF ORIGINAL AVON TOWNSHIP SECTION 13,
CITY OF AVON, LORAIN COUNTY, STATE OF OHIO
MARCH 13, 2003

| NO. | DATE | DESCRIPTION | BY |
|---|---|---|---|
| 0 | 03/14/03 | ORIGINAL ISSUE | PAR |

*P.A. ROSEBECK & ASSOCIATES*
REGISTERED SURVEYOR
705 WILLOW CREEK DRIVE, AMHERST, OHIO 44001
PHONE: (440) 988-4657

SHEET 1 OF 1