PLAT OF LOT SPLIT - REVISED

FOR

MEL MILLER

35791 CHESTNUT RIDGE ROAD
NORTH RIDGEVILLE, OHIO

SITUATED IN THE CITY OF NORTH RIDGEVILLE, COUNTY OF LORAIN AND STATE OF OHIO, AND KNOWN AS BEING PART OF ORIG RIDGEVILLE TOWNSHIP LOT N° 23

THIS PLAT WAS PREPARED FROM A FIELD SURVEY, ANALYSIS OF RECORDED PLATS AND RECORDED DEEDS. BASIS FOR BEARINGS USED HEREON IS THAT FOR CHESTNUT RIDGE ROAD AS SHOWN IN OR VOL 1252 PG 540. DISTANCES ARE GIVEN IN FEET AND DECIMAL PARTS THEREOF, ALL OF WHICH I ACKNOWLEDGE TO BE CORRECT.

Roderic Ingleright

RODERIC INGLERIGHT
REGISTERED SURVEYOR N° 4429

40 20 0 10 20 30 40

SCALE: 1" = 40'

DATE: FEB 24, 2003

STATE OF OHIO
RODERIC INGLERIGHT
4429
REGISTERED
SURVEYOR

№ 0132B	
APPROVED LORAIN CO. EMA DEPT	
DATE 3-13-03	
PAGE 7.00-023-C	
BY WM Field	
03-0132B	

LEGEND
- O IRON PIN FD. & USED
- ● IRON PIN SET (CAPPED)
- P. POWER POLE TOWER

ACREAGE

PARCEL A	1.0971 Ac
PARCEL B	0.6009
TOTAL	1.6980 Ac

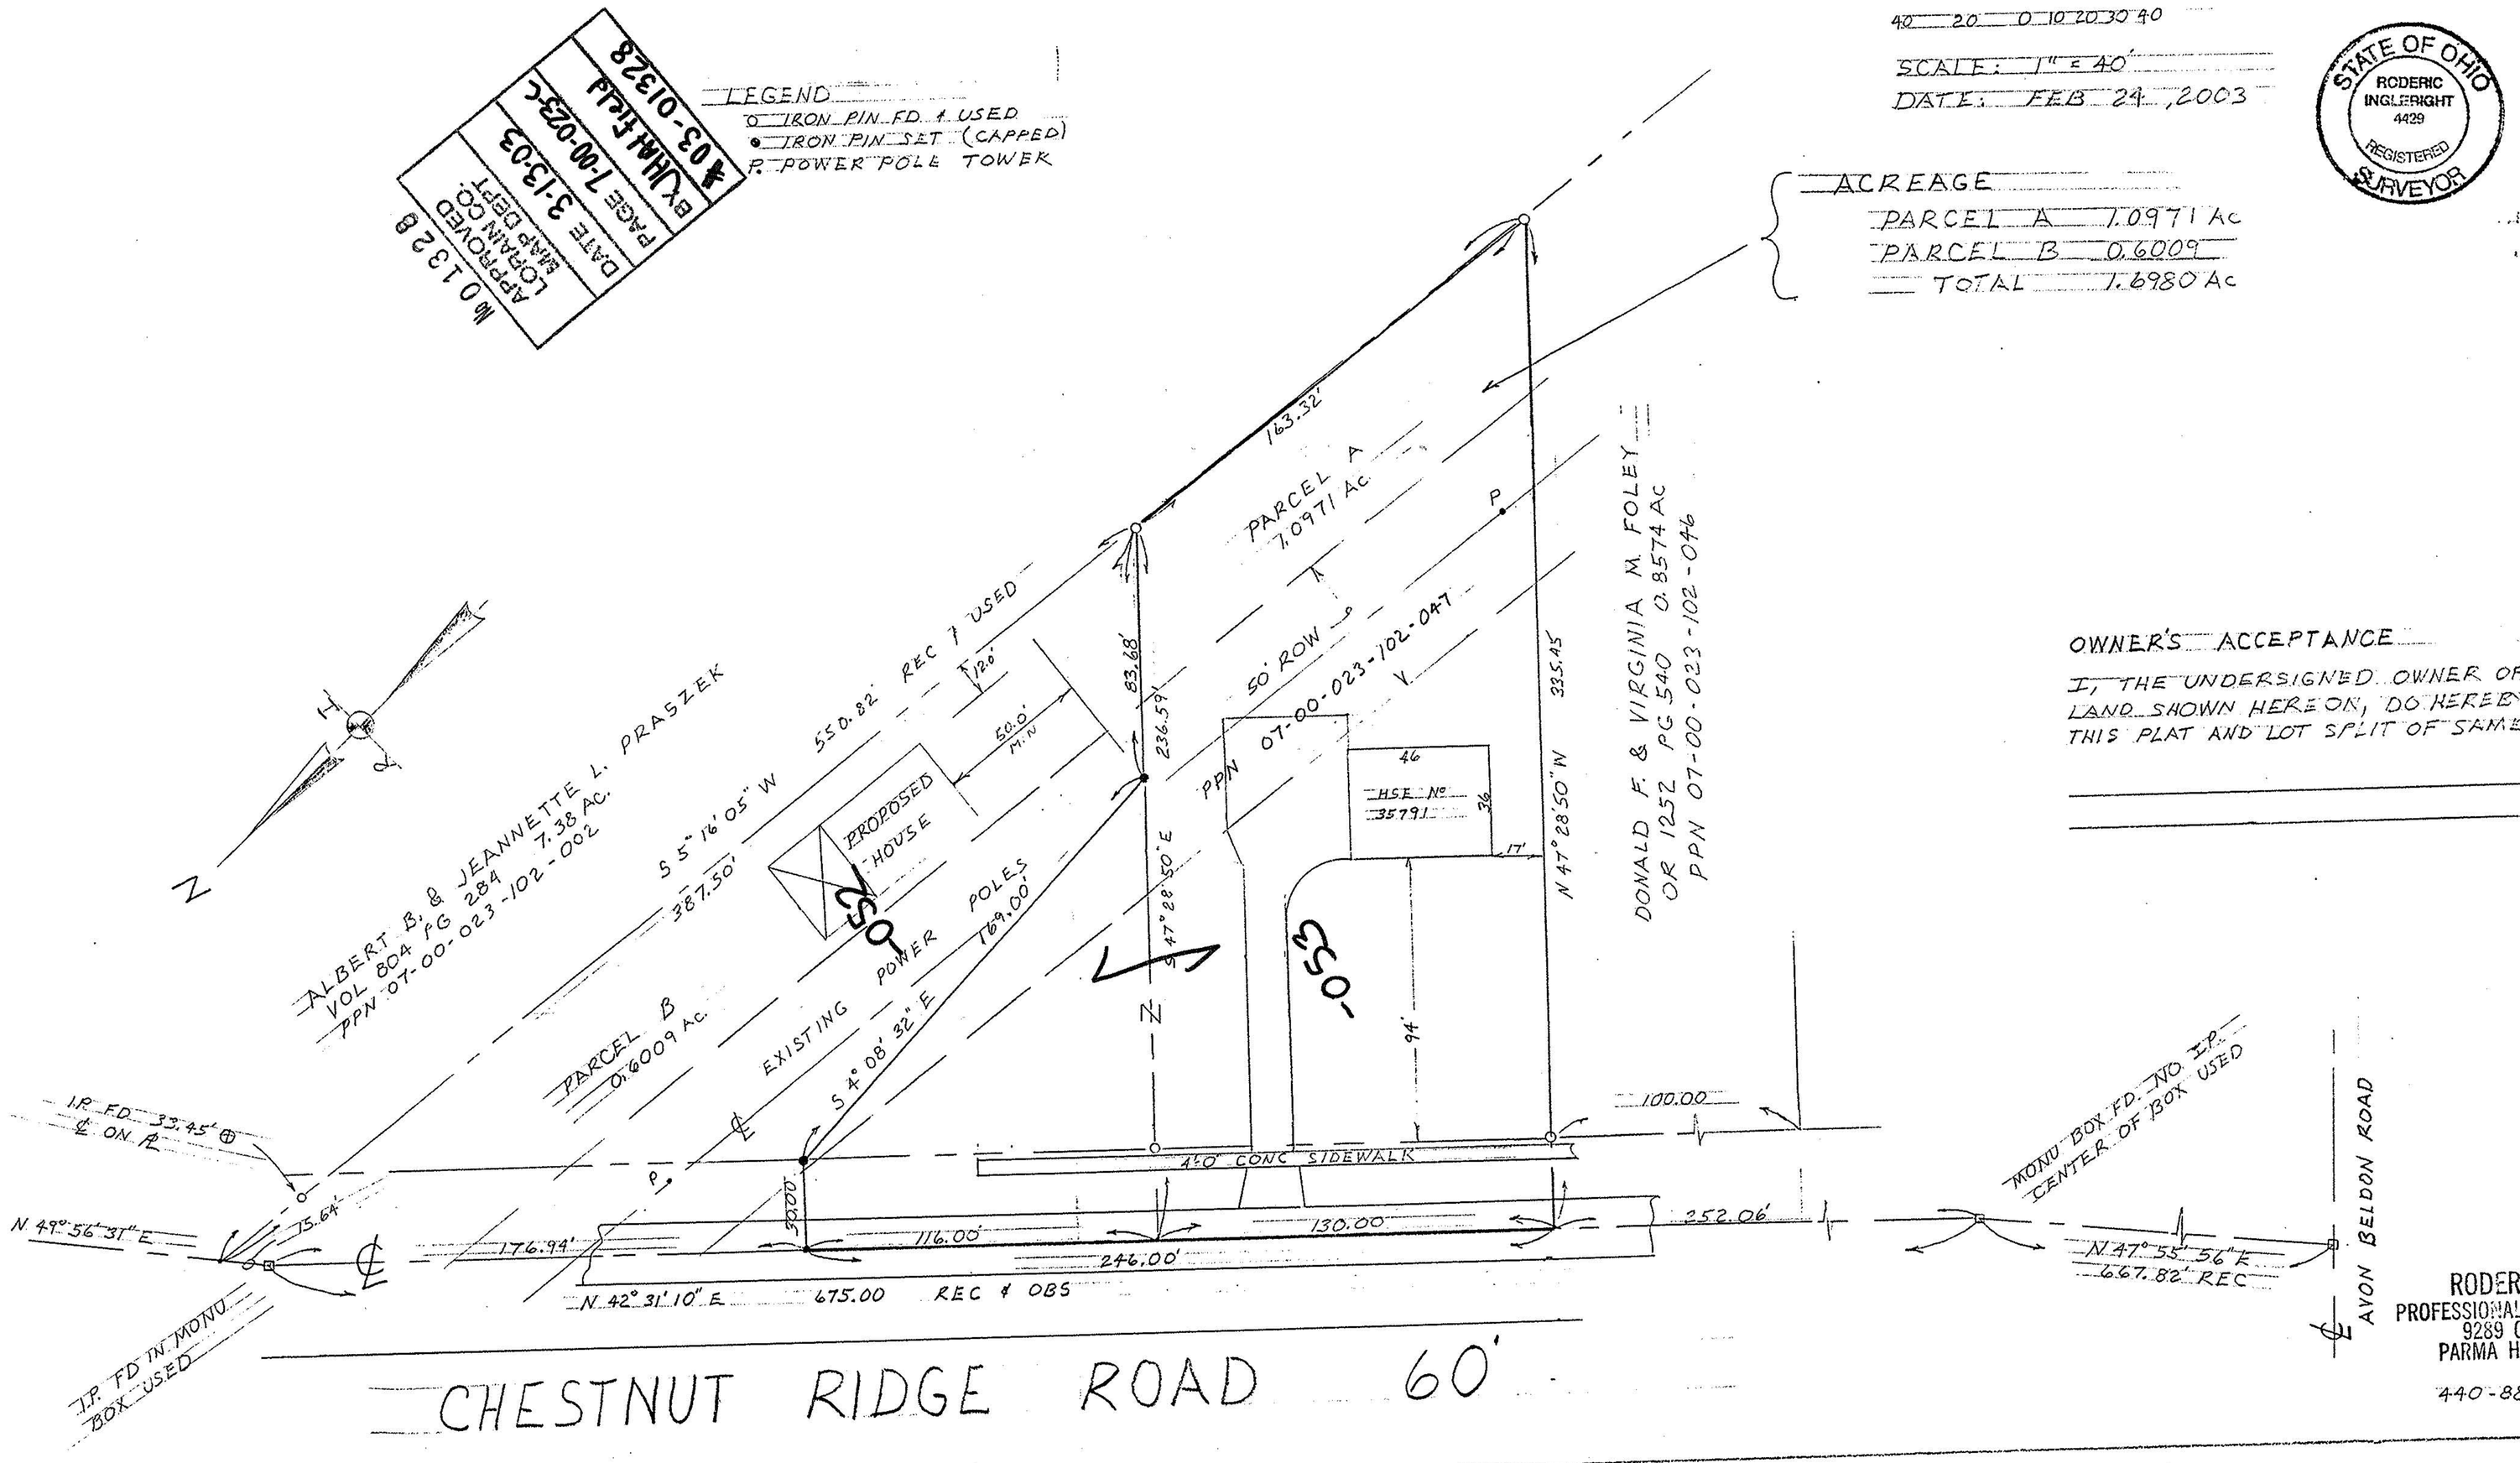

OWNER'S ACCEPTANCE

I, THE UNDERSIGNED OWNER OF THE LAND SHOWN HEREON, DO HEREBY ACCEPT THIS PLAT AND LOT SPLIT OF SAME.

RODERIC INGLERIGHT
PROFESSIONAL ENGINEER & SURVEYOR
9289 CRESTWOOD ROAD
PARMA HEIGHTS, OHIO 44130

440-884-0217