MAP OF SURVEY AND LOT SPLIT

PREPARED FOR

PAUL BREITENBACH

SITUATED IN THE TOWNSHIP OF WELLINGTON, COUNTY OF LORAIN, STATE OF OHIO
AND BEING KNOW AS PART OF ORIGINAL WELLINGTON TOWNSHIP LOT 38 AND ALSO BEIN G KNOWN
AS THOSE LANDS DEEDED TO TARA BROWN BOLT IN DEED VOL. 1347, PG. 571 OF LORAIN COUNTY DEED RECORDS

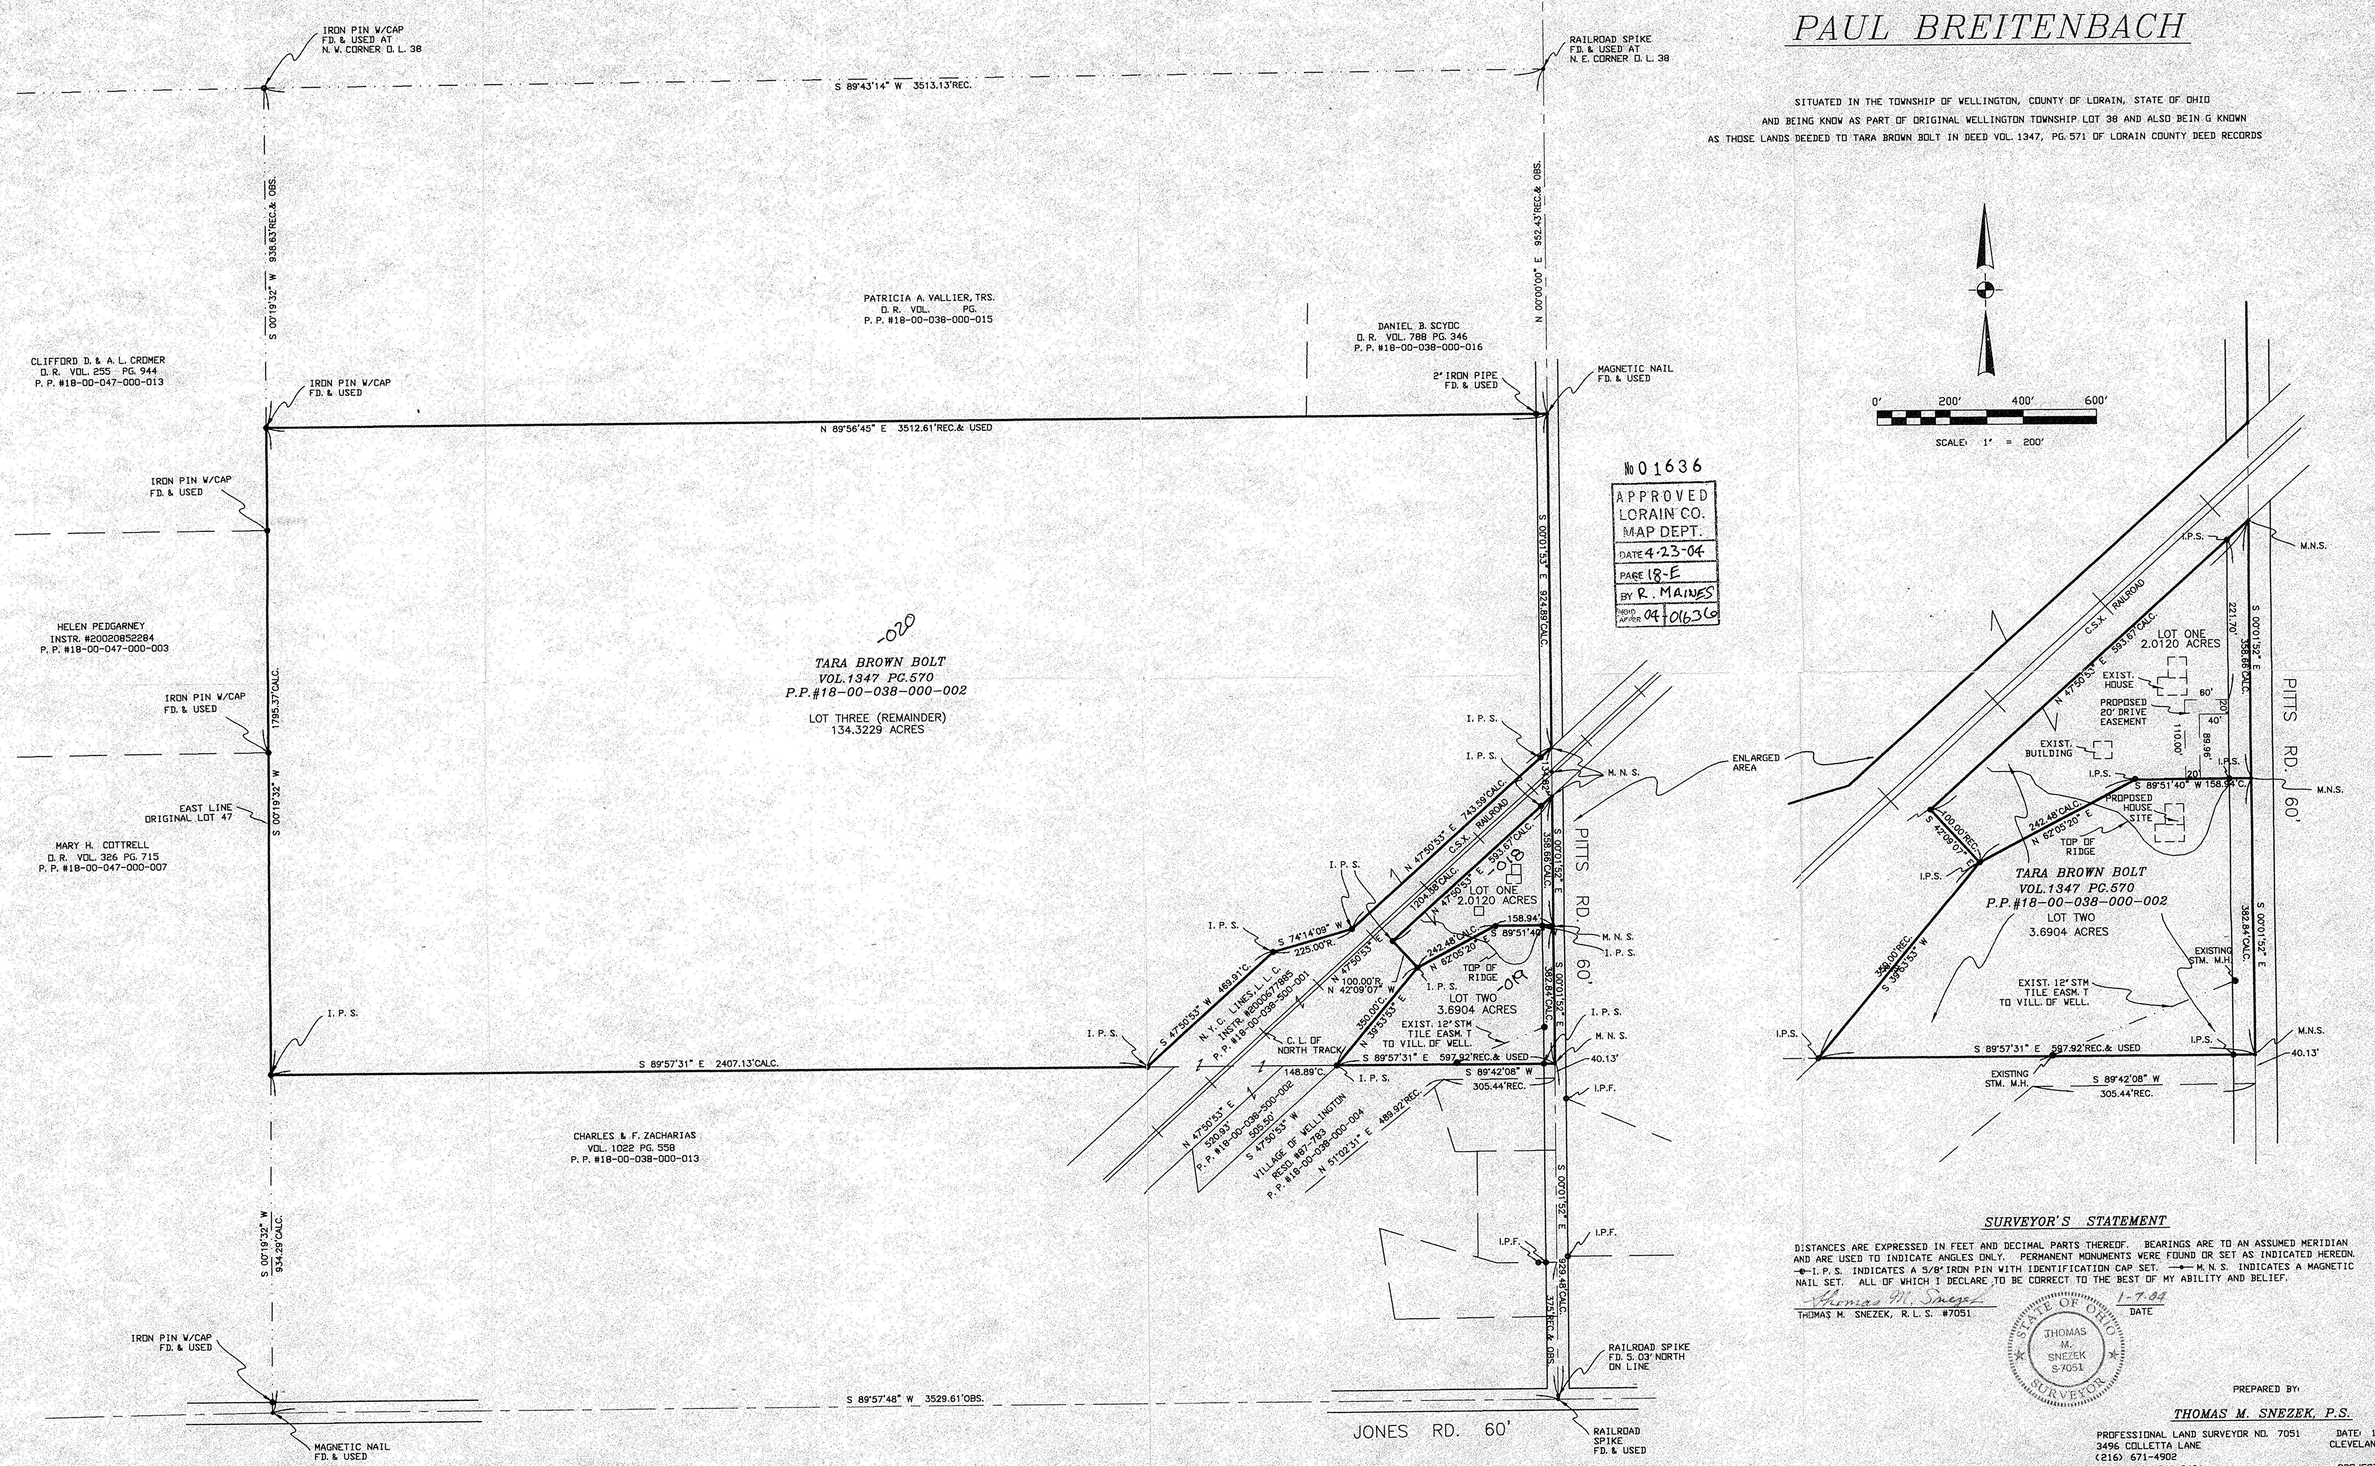

SURVEYOR'S STATEMENT

DISTANCES ARE EXPRESSED IN FEET AND DECIMAL PARTS THEREOF. BEARINGS ARE TO AN ASSUMED MERIDIAN AND ARE USED TO INDICATE ANGLES ONLY. PERMANENT MONUMENTS WERE FOUND OR SET AS INDICATED HEREON. —●— I. P. S. INDICATES A 5/8" IRON PIN WITH IDENTIFICATION CAP SET. —•— M. N. S. INDICATES A MAGNETIC NAIL SET. ALL OF WHICH I DECLARE TO BE CORRECT TO THE BEST OF MY ABILITY AND BELIEF.

Thomas M. Snezek — 1-7-04
THOMAS M. SNEZEK, R. L. S. #7051 — DATE

STATE OF OHIO — THOMAS M. SNEZEK S-7051 — SURVEYOR

PREPARED BY:

THOMAS M. SNEZEK, P.S.
PROFESSIONAL LAND SURVEYOR NO. 7051
3496 COLLETTA LANE
(216) 671-4902
FAX (216) 941-2431
CLEVELAND, OHIO 44111

DATE: 1/5/04
PROJECT #0328F