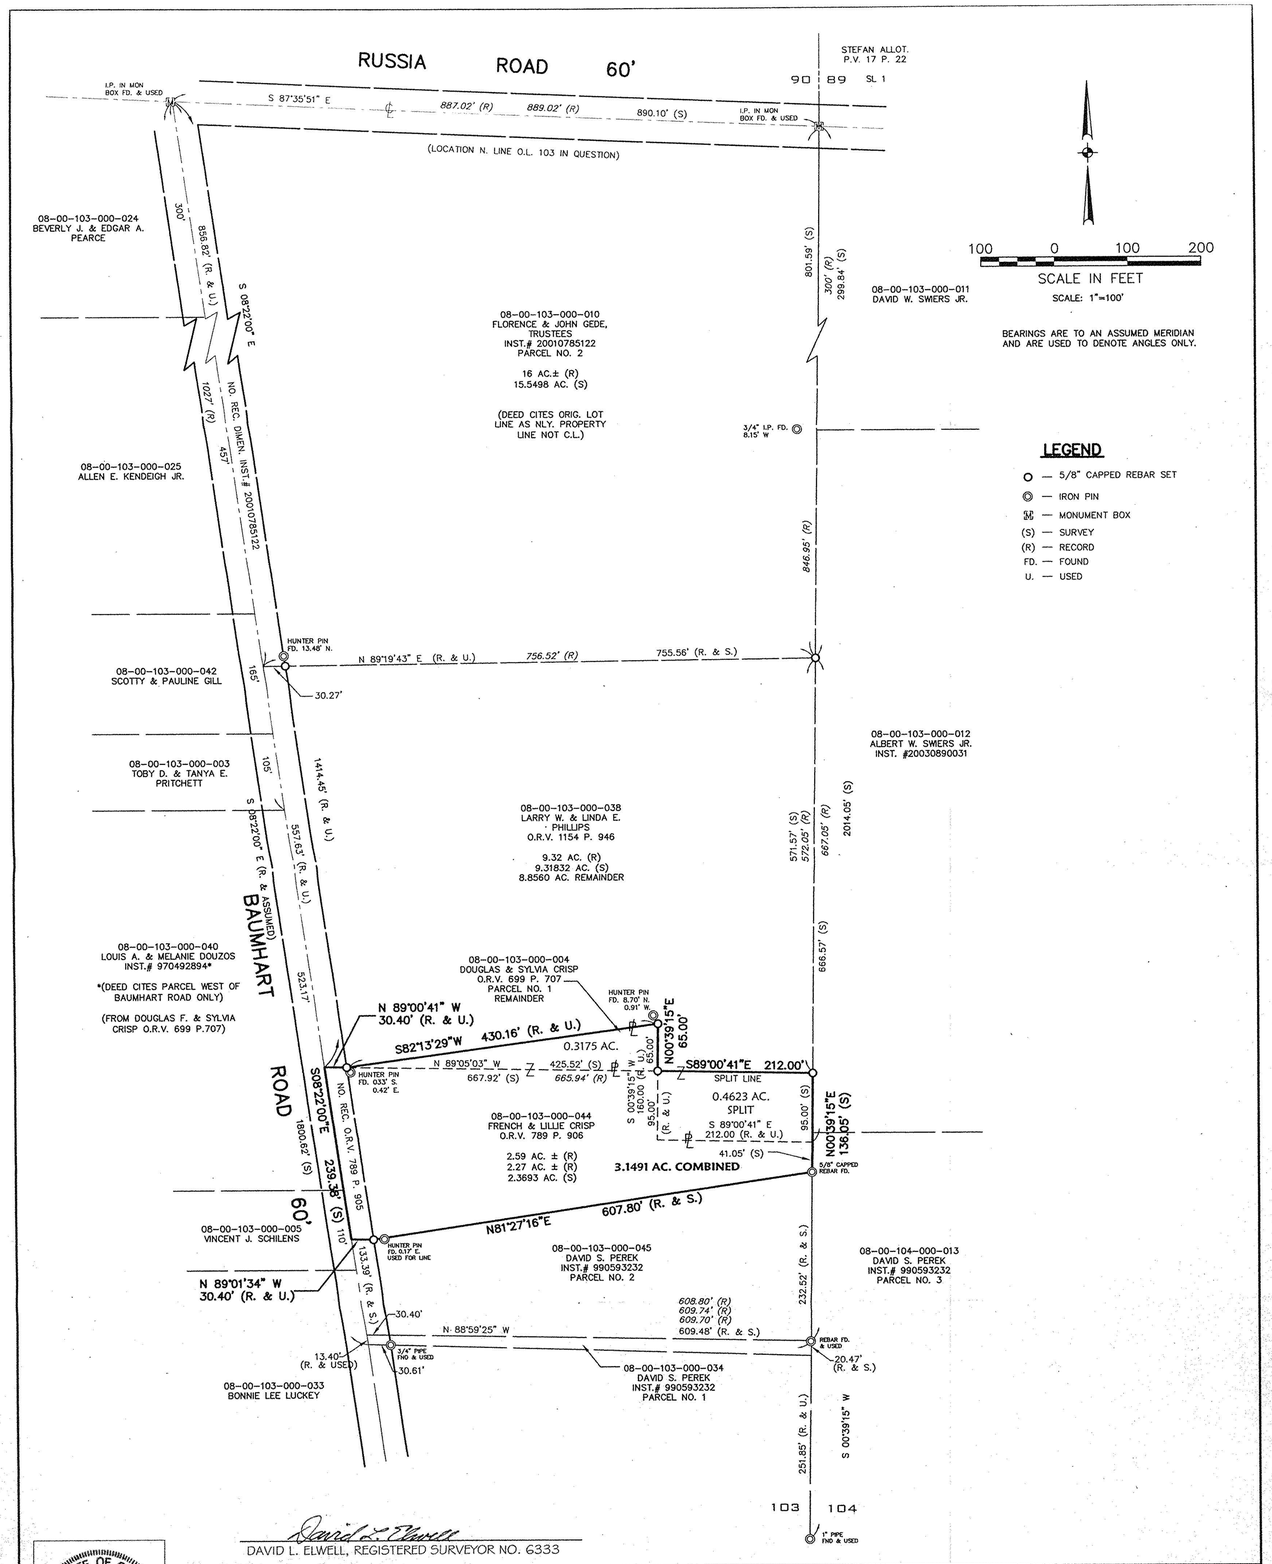

David L. Elwell
DAVID L. ELWELL, REGISTERED SURVEYOR NO. 6333

STATE OF OHIO DAVID L. ELWELL 6333 REGISTERED SURVEYOR

KS ASSOCIATES
KS Associates, Inc.
260 Burns Rd., Suite 100
Elyria, Ohio 44035
Phone (440) 365-4730
Fax (440) 365-4790
mailroom@ksassoc.com
www.ksassoc.com

BOUNDARY SURVEY
OF PART OF
HENRIETTA TOWNSHIP O.L. NO. 103
TOWNSHIP OF HENRIETTA COUNTY OF LORAIN STATE OF OHIO
DATE: JULY 10, 2003

JOB NO. 97114-03
DWG. NAME 0-SURVO1

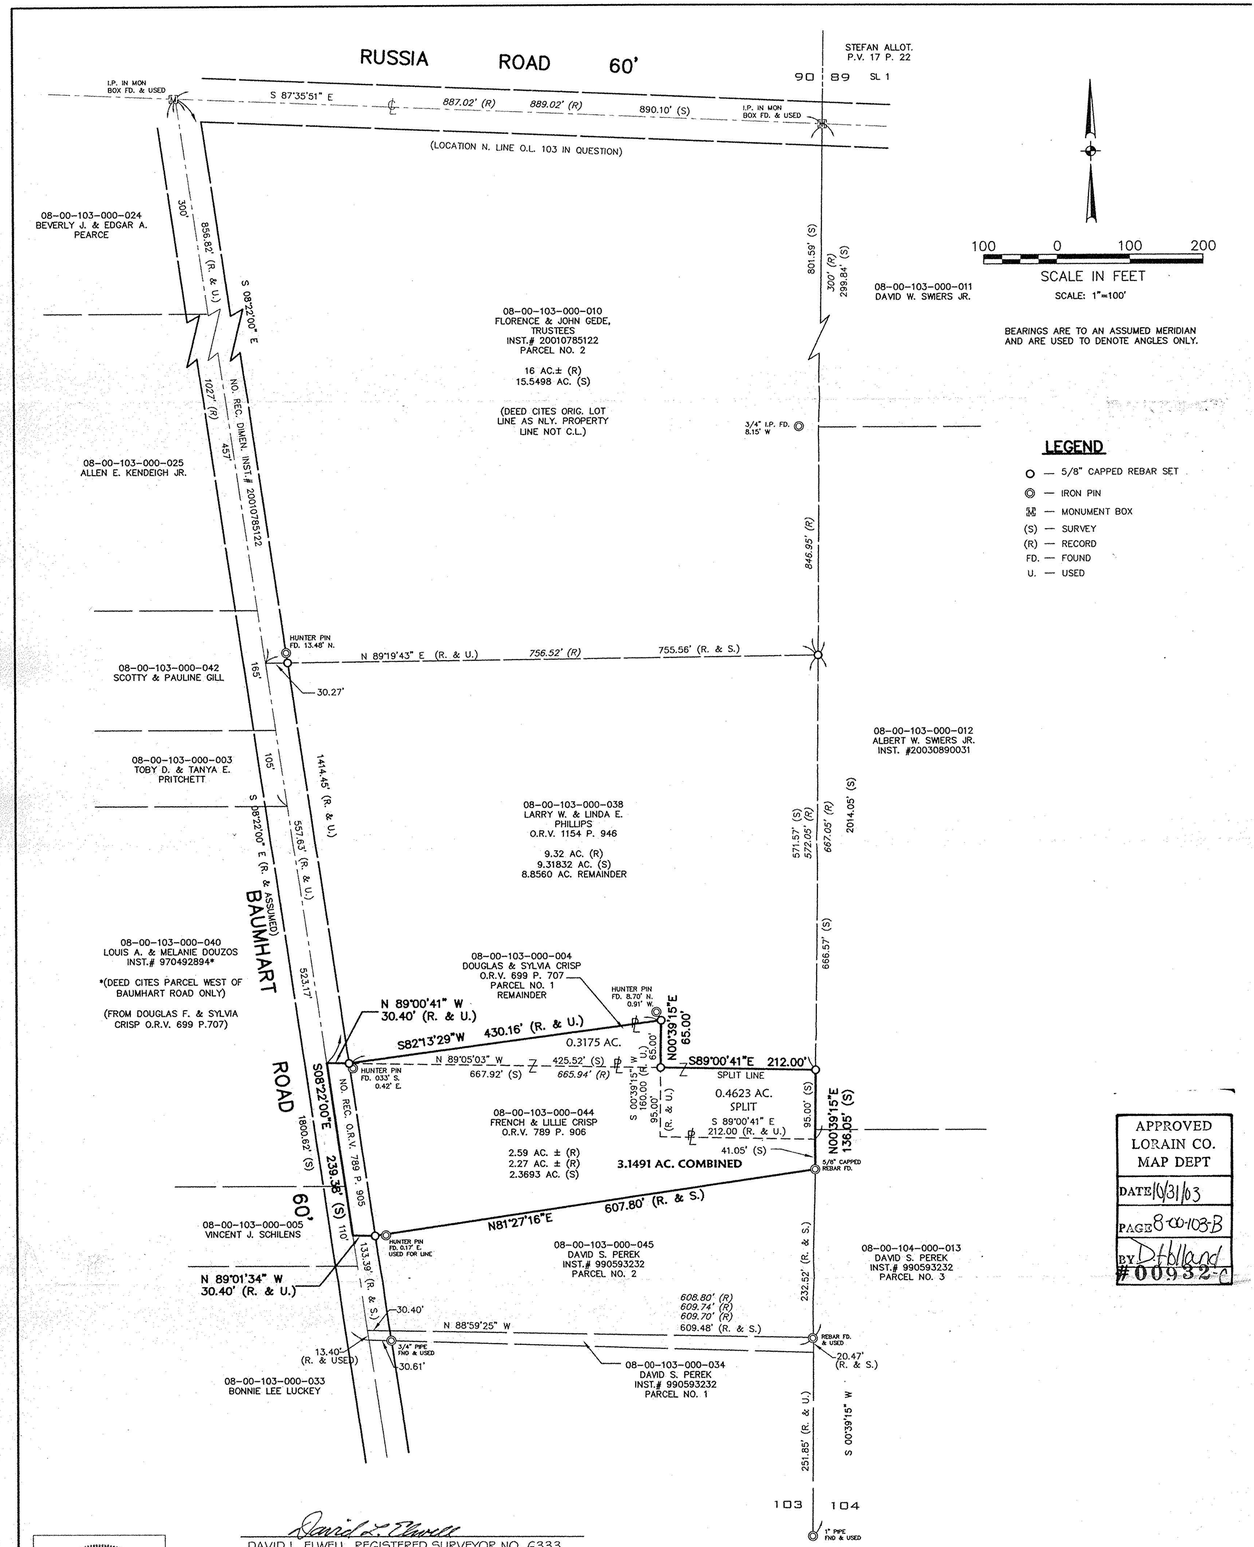

APPROVED
LORAIN CO.
MAP DEPT
DATE 10/31/03
PAGE 8-00-103-B
BY DHolland
#00932-0

David L. Elwell
DAVID L. ELWELL, REGISTERED SURVEYOR NO. 6333

STATE OF OHIO DAVID L. ELWELL 6333 REGISTERED SURVEYOR

KS ASSOCIATES
KS Associates, Inc.
260 Burns Rd., Suite 100
Elyria, Ohio 44035
Phone (440) 365-4730
Fax (440) 365-4790
mailroom@ksassoc.com
www.ksassoc.com

BOUNDARY SURVEY
OF PART OF
HENRIETTA TOWNSHIP O.L. NO. 103
TOWNSHIP OF HENRIETTA COUNTY OF LORAIN STATE OF OHIO
DATE: JULY 10, 2003

JOB NO. 97114-03
DWG. NAME 0-SURVO1