PLAT OF SURVEY & LOT SPLIT

HOWARD BORN

COUNTY OF LORAIN AND STATE OF OHIO
HENRIETTA TOWNSHIP LOT NO. 91

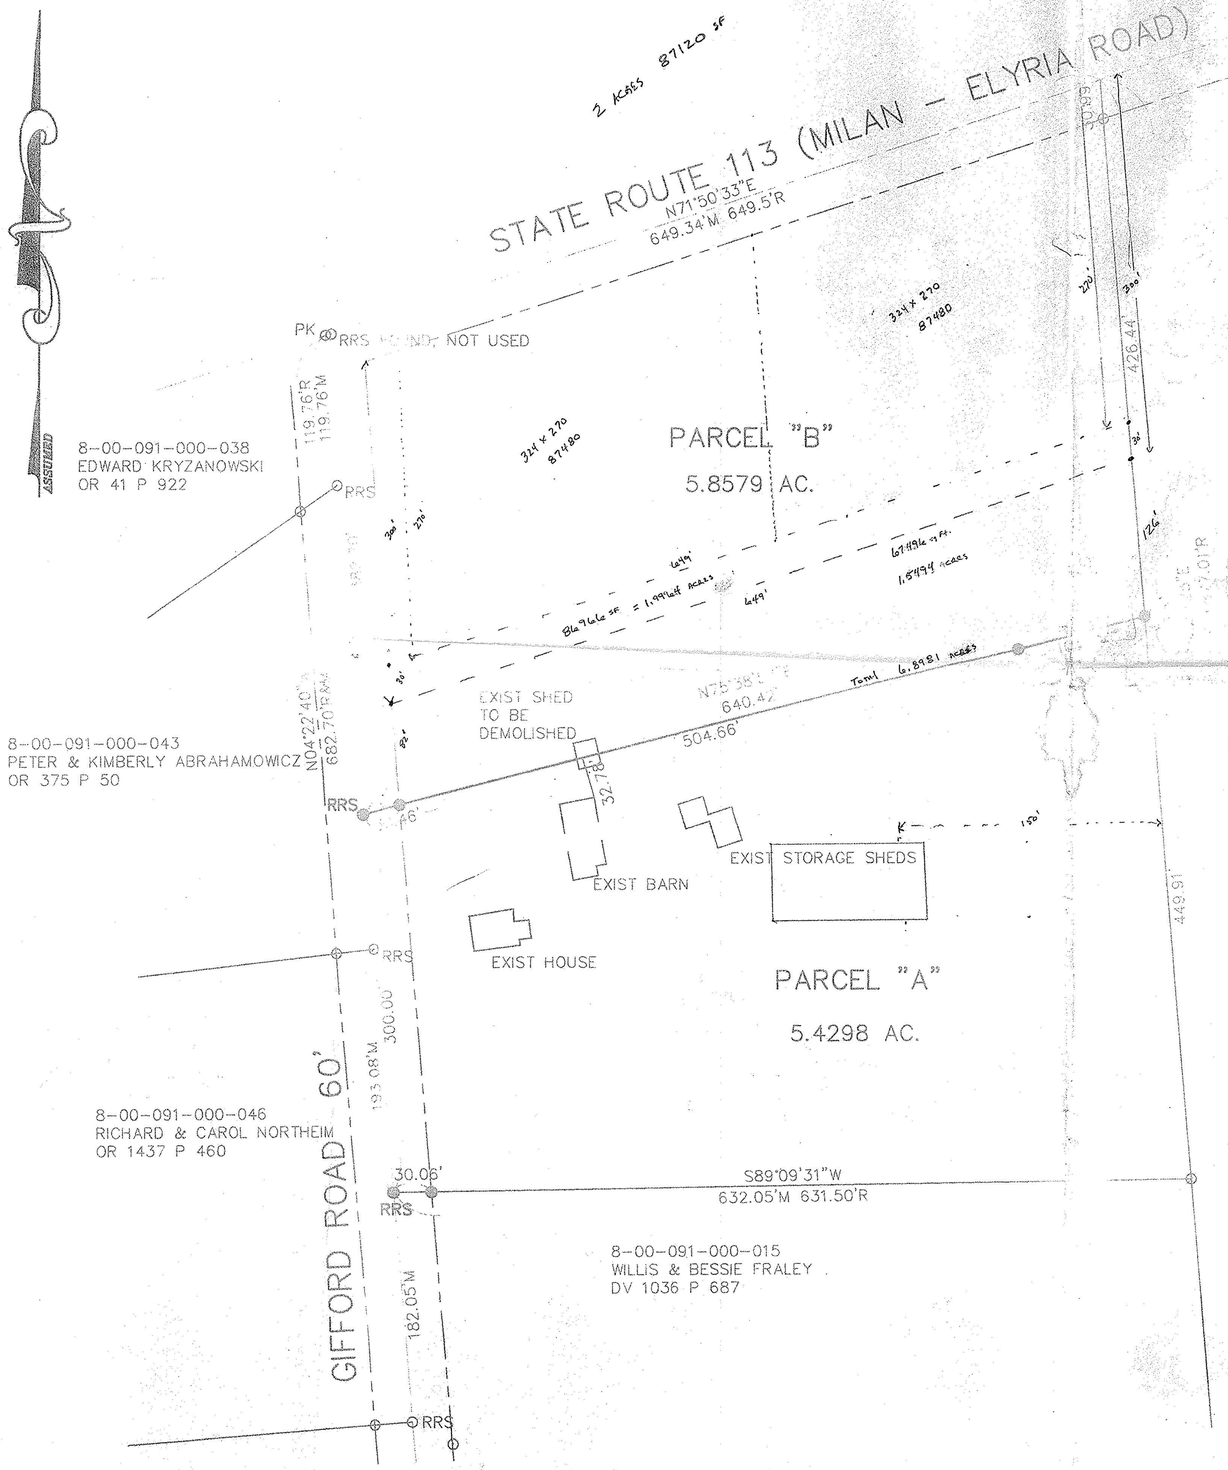

R RECORD ION
M MEASURE ENSION
O IRON PIPE ND (UNLESS NOTED OTHERWISE)
● IRON PIN (UNLESS NOTED OTHERWISE)
RRS RAILROAD SPIKE
PK PK NAIL FOUND

APPROVED
LORAIN CO.
MAP DEPT
DATE 4-29-03
PAGE 8-C
BY D. Holland
No 01357

THIS IS TO CERTIFY THAT DISTANCES ARE GIVEN IN FEET AND DECIMAL PARTS THEREOF. BEARINGS ARE BASED ON AN ASSUMED MERIDIAN AND ARE GIVEN FOR THE PURPOSE OF DESCRIBING ANGLES ONLY. MONUMENTS WERE FOUND OR SET AT POINTS AS DESCRIBED BY SYMBOLS SHOWN IN LEGEND. ALL OF WHICH I CERTIFY TO BE CORRECT TO THE BEST OF MY PROFESSIONAL KNOWLEDGE, INFORMATION AND BELIEF. CERTIFIED COPIES ARE ONLY THOSE COPIES SIGNED IN RED INK.

RICHARD ROSEBECK
SURVEYOR NO. 7400

STATE OF OHIO
RICHARD A. ROSEBECK
7400
REGISTERED PROFESSIONAL SURVEYOR

GRAPHIC SCALE

60 0 20 60 120 240

(IN FEET)
1 inch = 60 ft.

PREPARED BY RICHARD ROSEBECK PE,PS
4511 OAKHILL BLVD.
LORAIN, OHIO 44053
(440) 282-3872

PREPARED FOR HOWARD BORN
12747 VERMILION RD.
AMHERST, OHIO 44001

SCALE 1" = 60'
OCTOBER 1997

SHEET 1 OF 1