BOUNDARY SURVEY

LAGRANGE TOWNSHIP ~ LORAIN COUNTY ~ STATE OF OHIO
PART OF ORIGINAL LAGRANGE TOWNSHIP LOT 8
P.P.N. 15-00-008-000-025
DOC. 02-0842321

PREPARED FOR
JAMES PLAS
18318 ST. RT. 301
LAGRANGE, OHIO 44050

APRIL 2003

AREA MAP NO SCALE

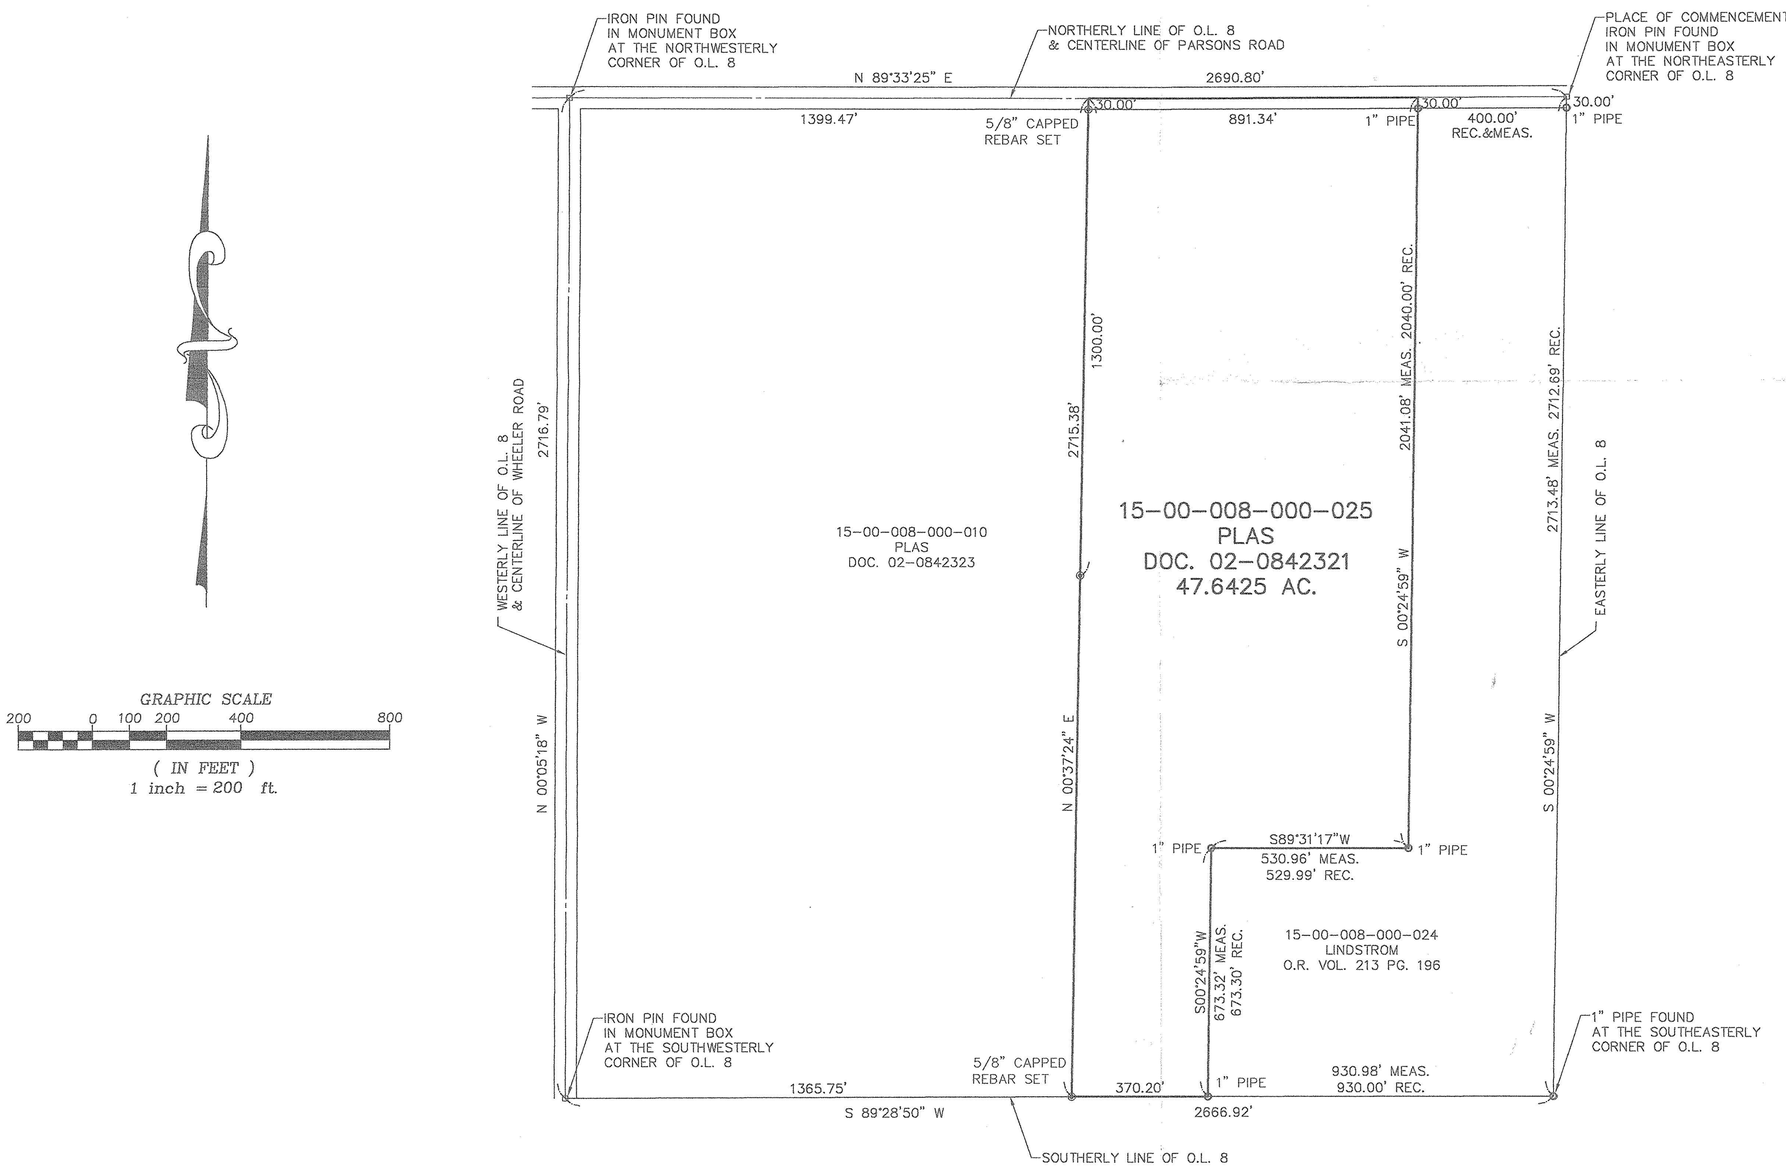

GRAPHIC SCALE
200 0 100 200 400 800
(IN FEET)
1 inch = 200 ft.

SURVEYOR'S CERTIFICATION

THIS IS TO CERTIFY THAT AT THE REQUEST OF THE OWNER I HAVE SURVEYED AND PLATTED THE LAND SHOWN HEREON SITUATED IN LAGRANGE TOWNSHIP, LORAIN COUNTY, STATE OF OHIO AND BEING PART OF ORIGINAL LAGRANGE TOWNSHIP LOT 8. DIMENSIONS ARE IN FEET AND DECIMAL PARTS THEREOF AND BEARINGS ARE TO AN ASSUMED MERIDIAN AND ARE INTENDED TO DESCRIBE ANGLES ONLY.

STATE OF OHIO
DOUGLAS H. MOSLEY
46303
REGISTERED
PROFESSIONAL SURVEYOR

4/22/03

APPROVED
LORAIN CO.
MAP DEPT
DATE 9-22-03
PAGE 151
BY D. Holland
#00923

HAYWOOD
Civil Engineering & Land Surveying
"Committed to Service and Quality"
630 Cleveland Street Office: (440) 365-9831
Elyria, Ohio 44035 Fax: (440) 365-3426
www.haywoodcivilengineering.com