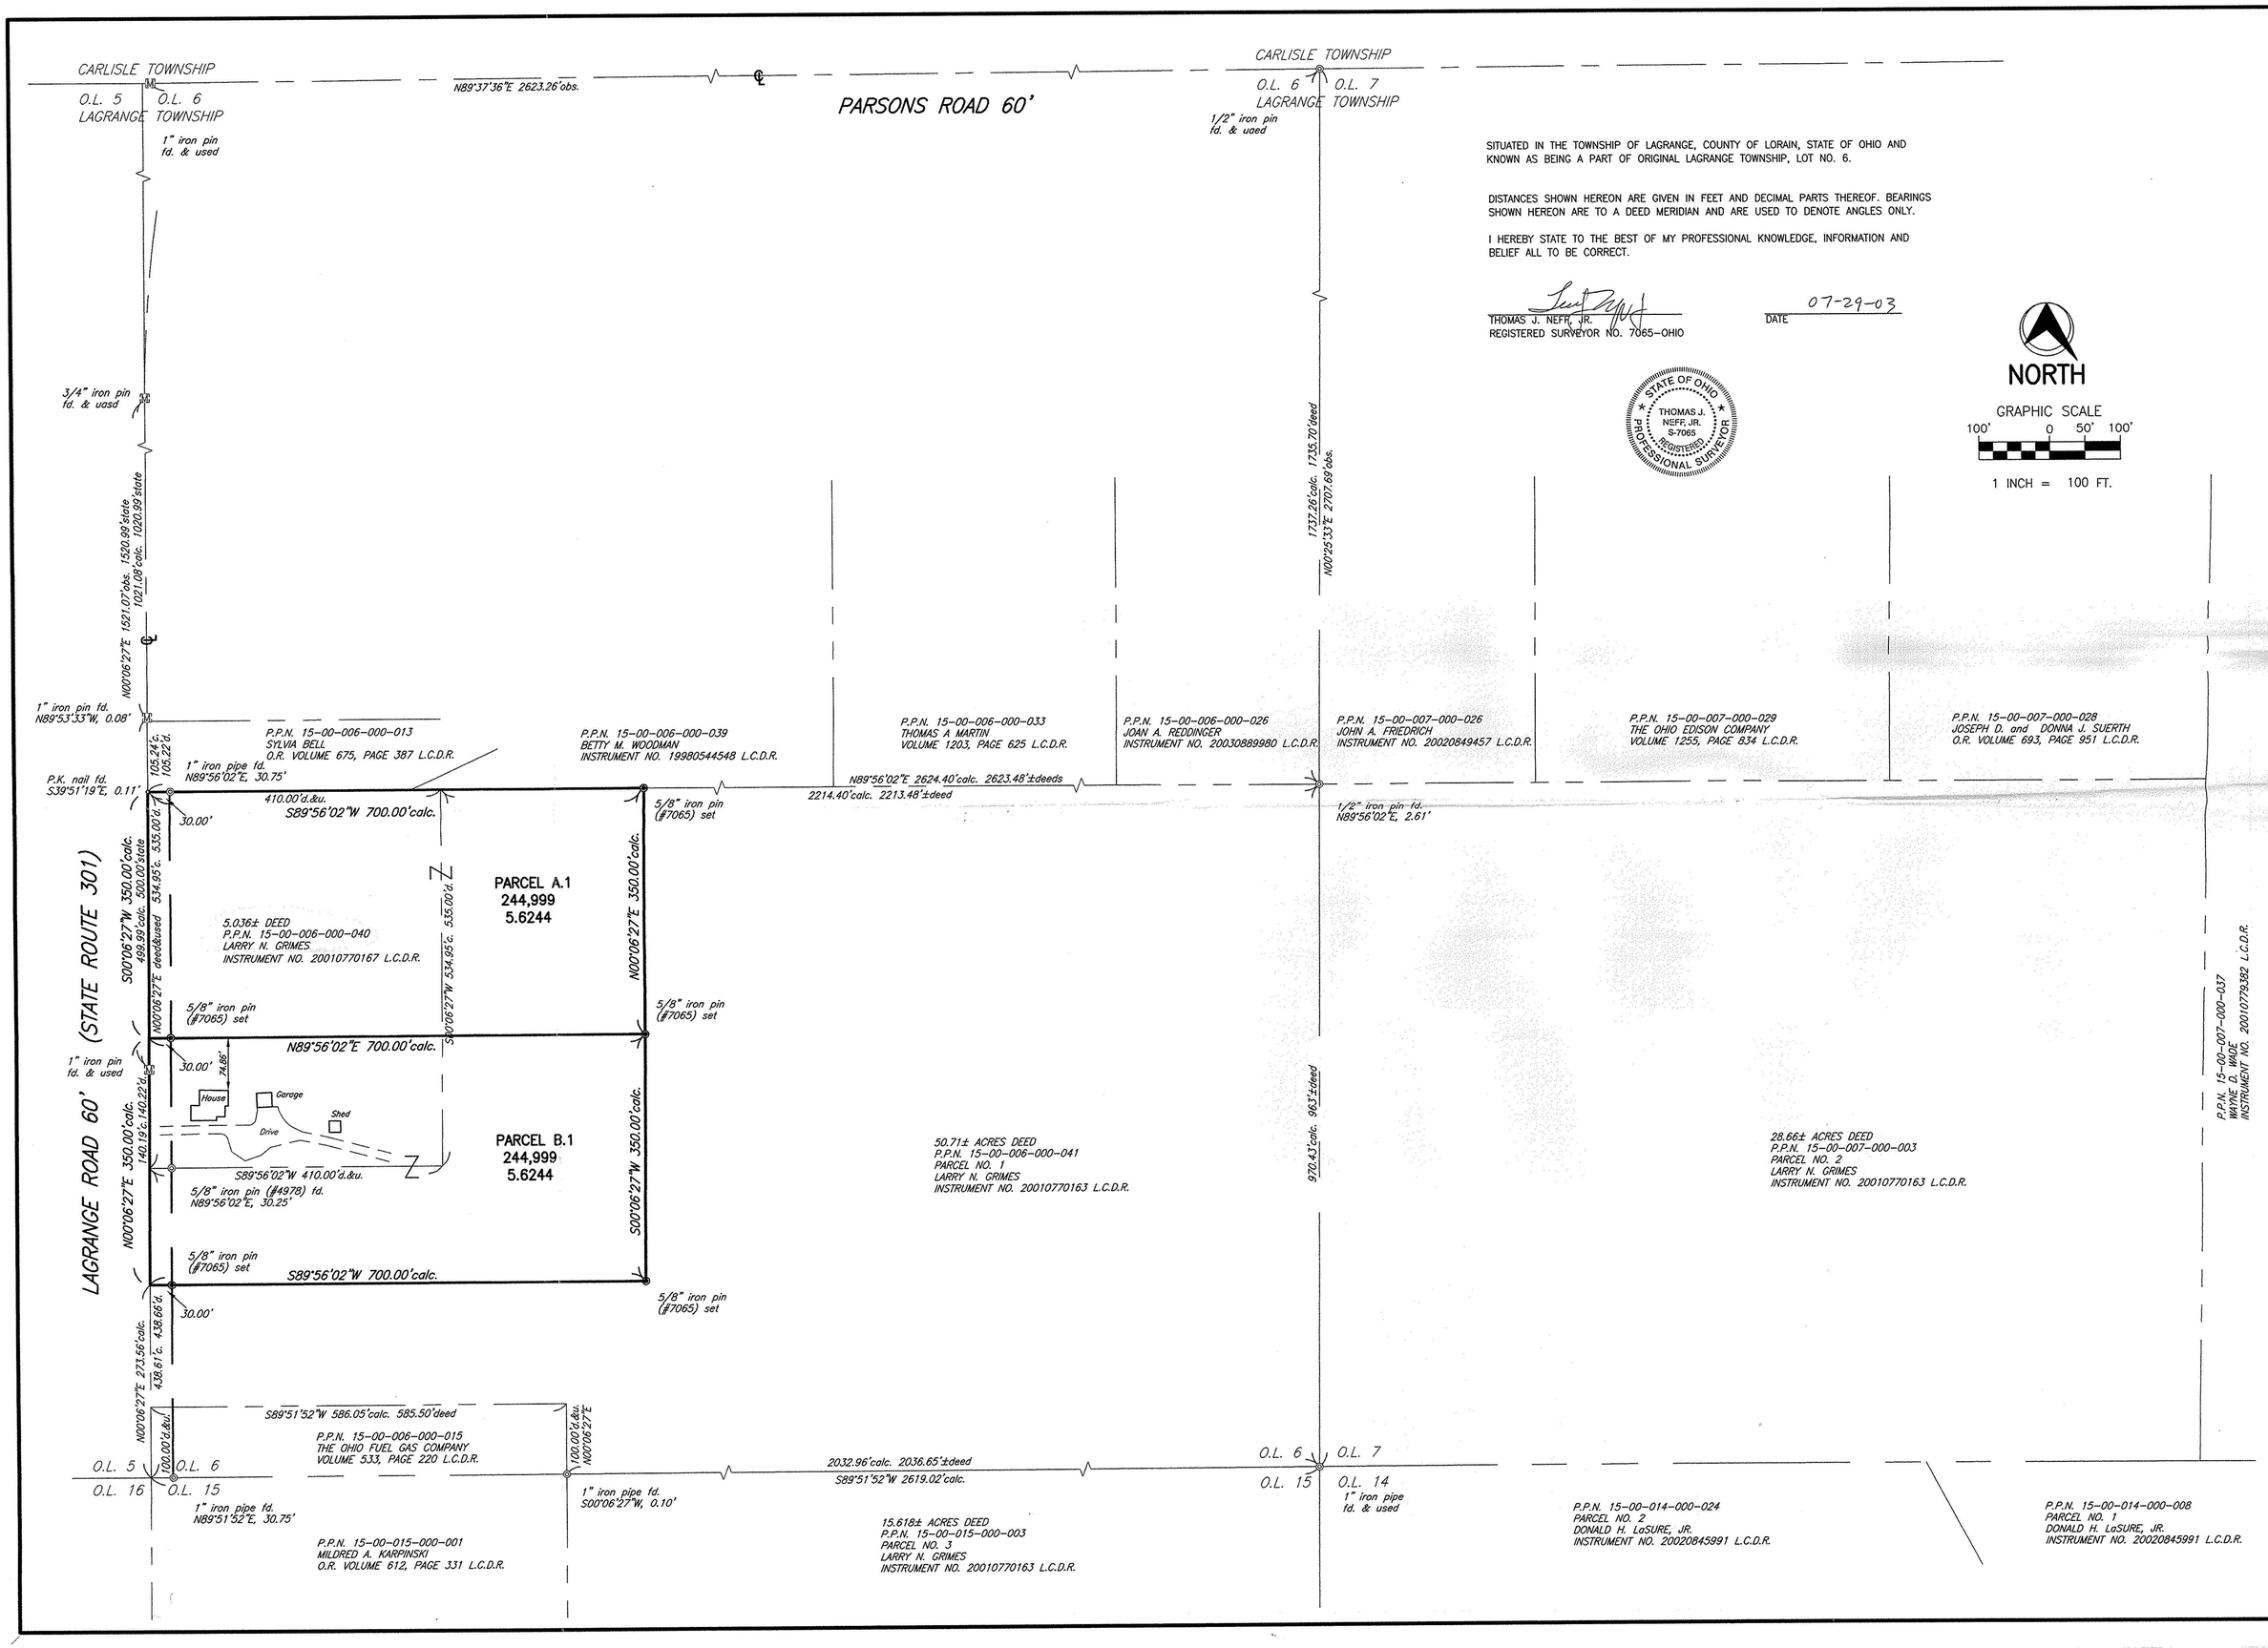

REV NO	DATE	DESCRIPTION	BY

JOB NO 12415	SCALE 1"=100'		
DRAWN BY FJT	CHK'D BY		
DWG NAME 12415-PP3	DATE JULY,2003		

NEFF & ASSOCIATES
A PROFESSIONAL CORPORATION
ENGINEERS • PLANNERS
LANDSCAPE ARCHITECTS
SURVEYORS
6405 York Road Parma Heights, Ohio 44130
(440) 884-1100 FAX (440) 884-8443

KEN SABOL

PLAT OF SURVEY, CONSOLIDATION AND PARTITION

LAGRANGE TOWNSHIP, LORAIN COUNTY, OHIO

SHEET NO.
1 OF 1