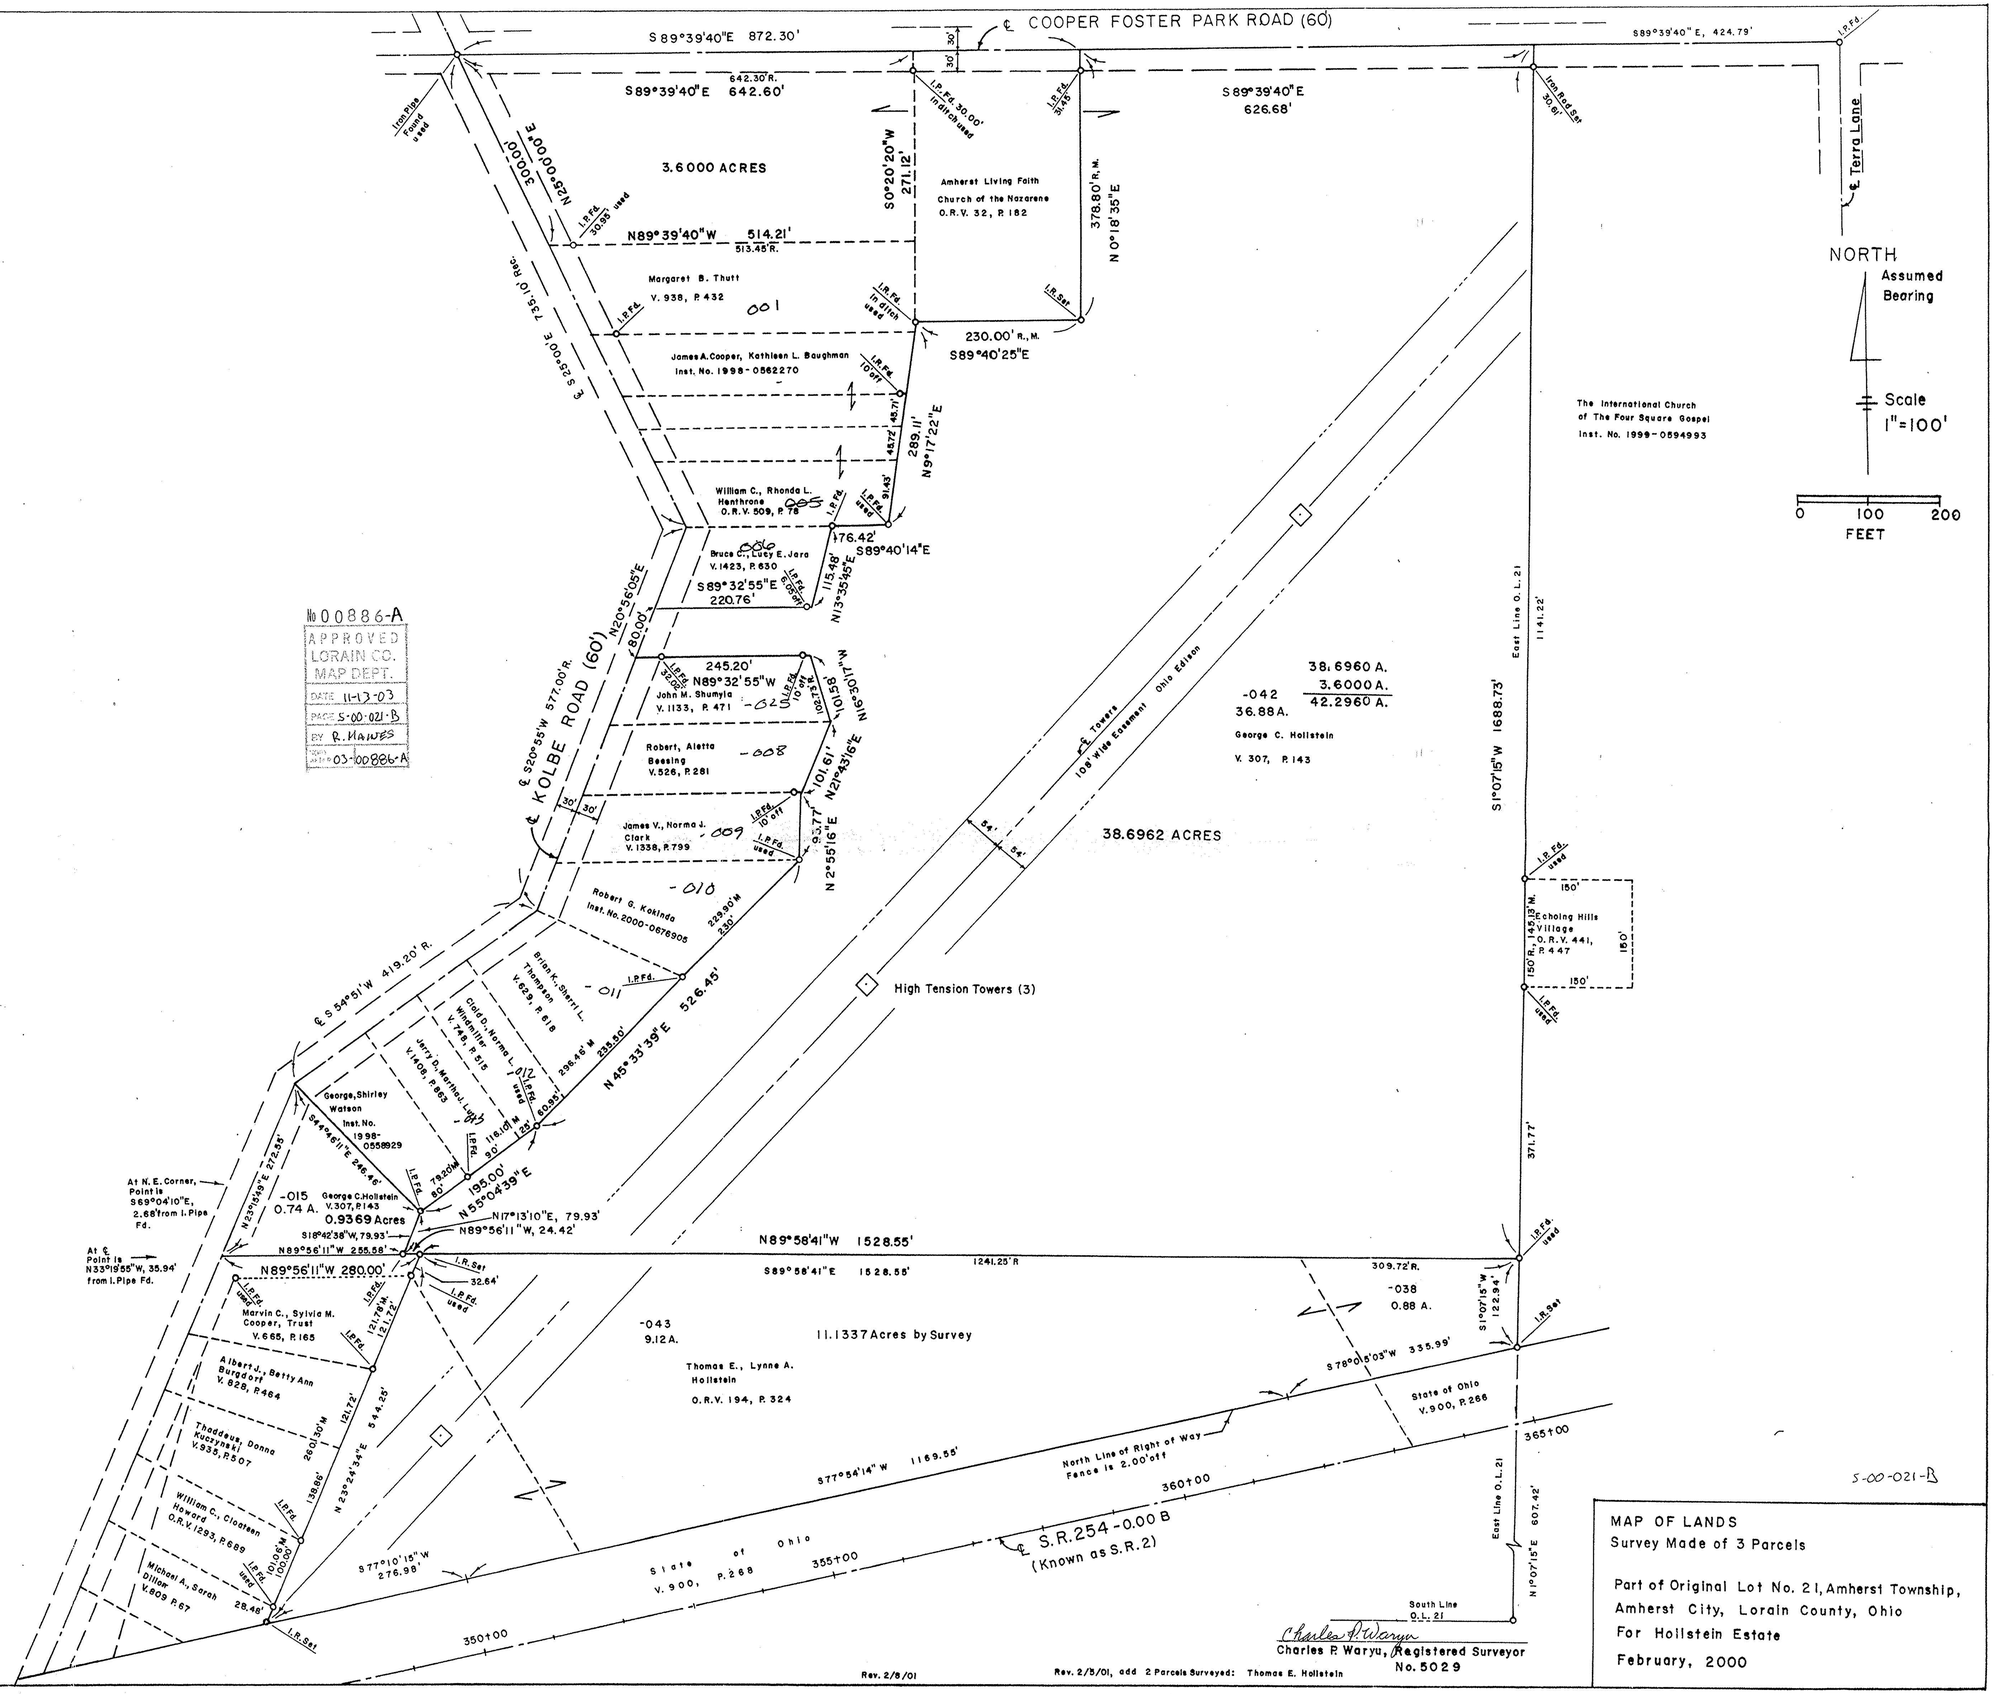

No 00886-A
APPROVED
LORAIN CO.
MAP DEPT.
DATE 11-13-03
PAGE S-00-021-B
BY R. HAINES
03-00886-A

Charles R. Waryu
Charles R. Waryu, Registered Surveyor
No. 5029

Rev. 2/8/01

Rev. 2/5/01, add 2 Parcels Surveyed: Thomas E. Hollstein

MAP OF LANDS
Survey Made of 3 Parcels

Part of Original Lot No. 21, Amherst Township,
Amherst City, Lorain County, Ohio
For Hollstein Estate
February, 2000