Road in the south of the land shown
by all the land owned by us lying
of State Route 303 as existing
parallel thereto and 30' therefrom.

State of Ohio
County of Lorain SS:
Before me a Notary Public in and for said County
personally appeared the aforenamed.

John D. and Gayle E. Echols
Charles W. Jackson
Barbara A. Jackson
Charles R. Pickworth
Helen A. Pickworth
Paul Otis Pickworth
Lois M. Pickworth

TAXMAP PAGE 14-G
14-00-083-000
-098-00a

Who acknowledge the signing of the foregoing instrument to be their
free act and deed, in testimony whereof I have here unto set my hand
and official seal at Elyria, Ohio this 3rd day of February 1973

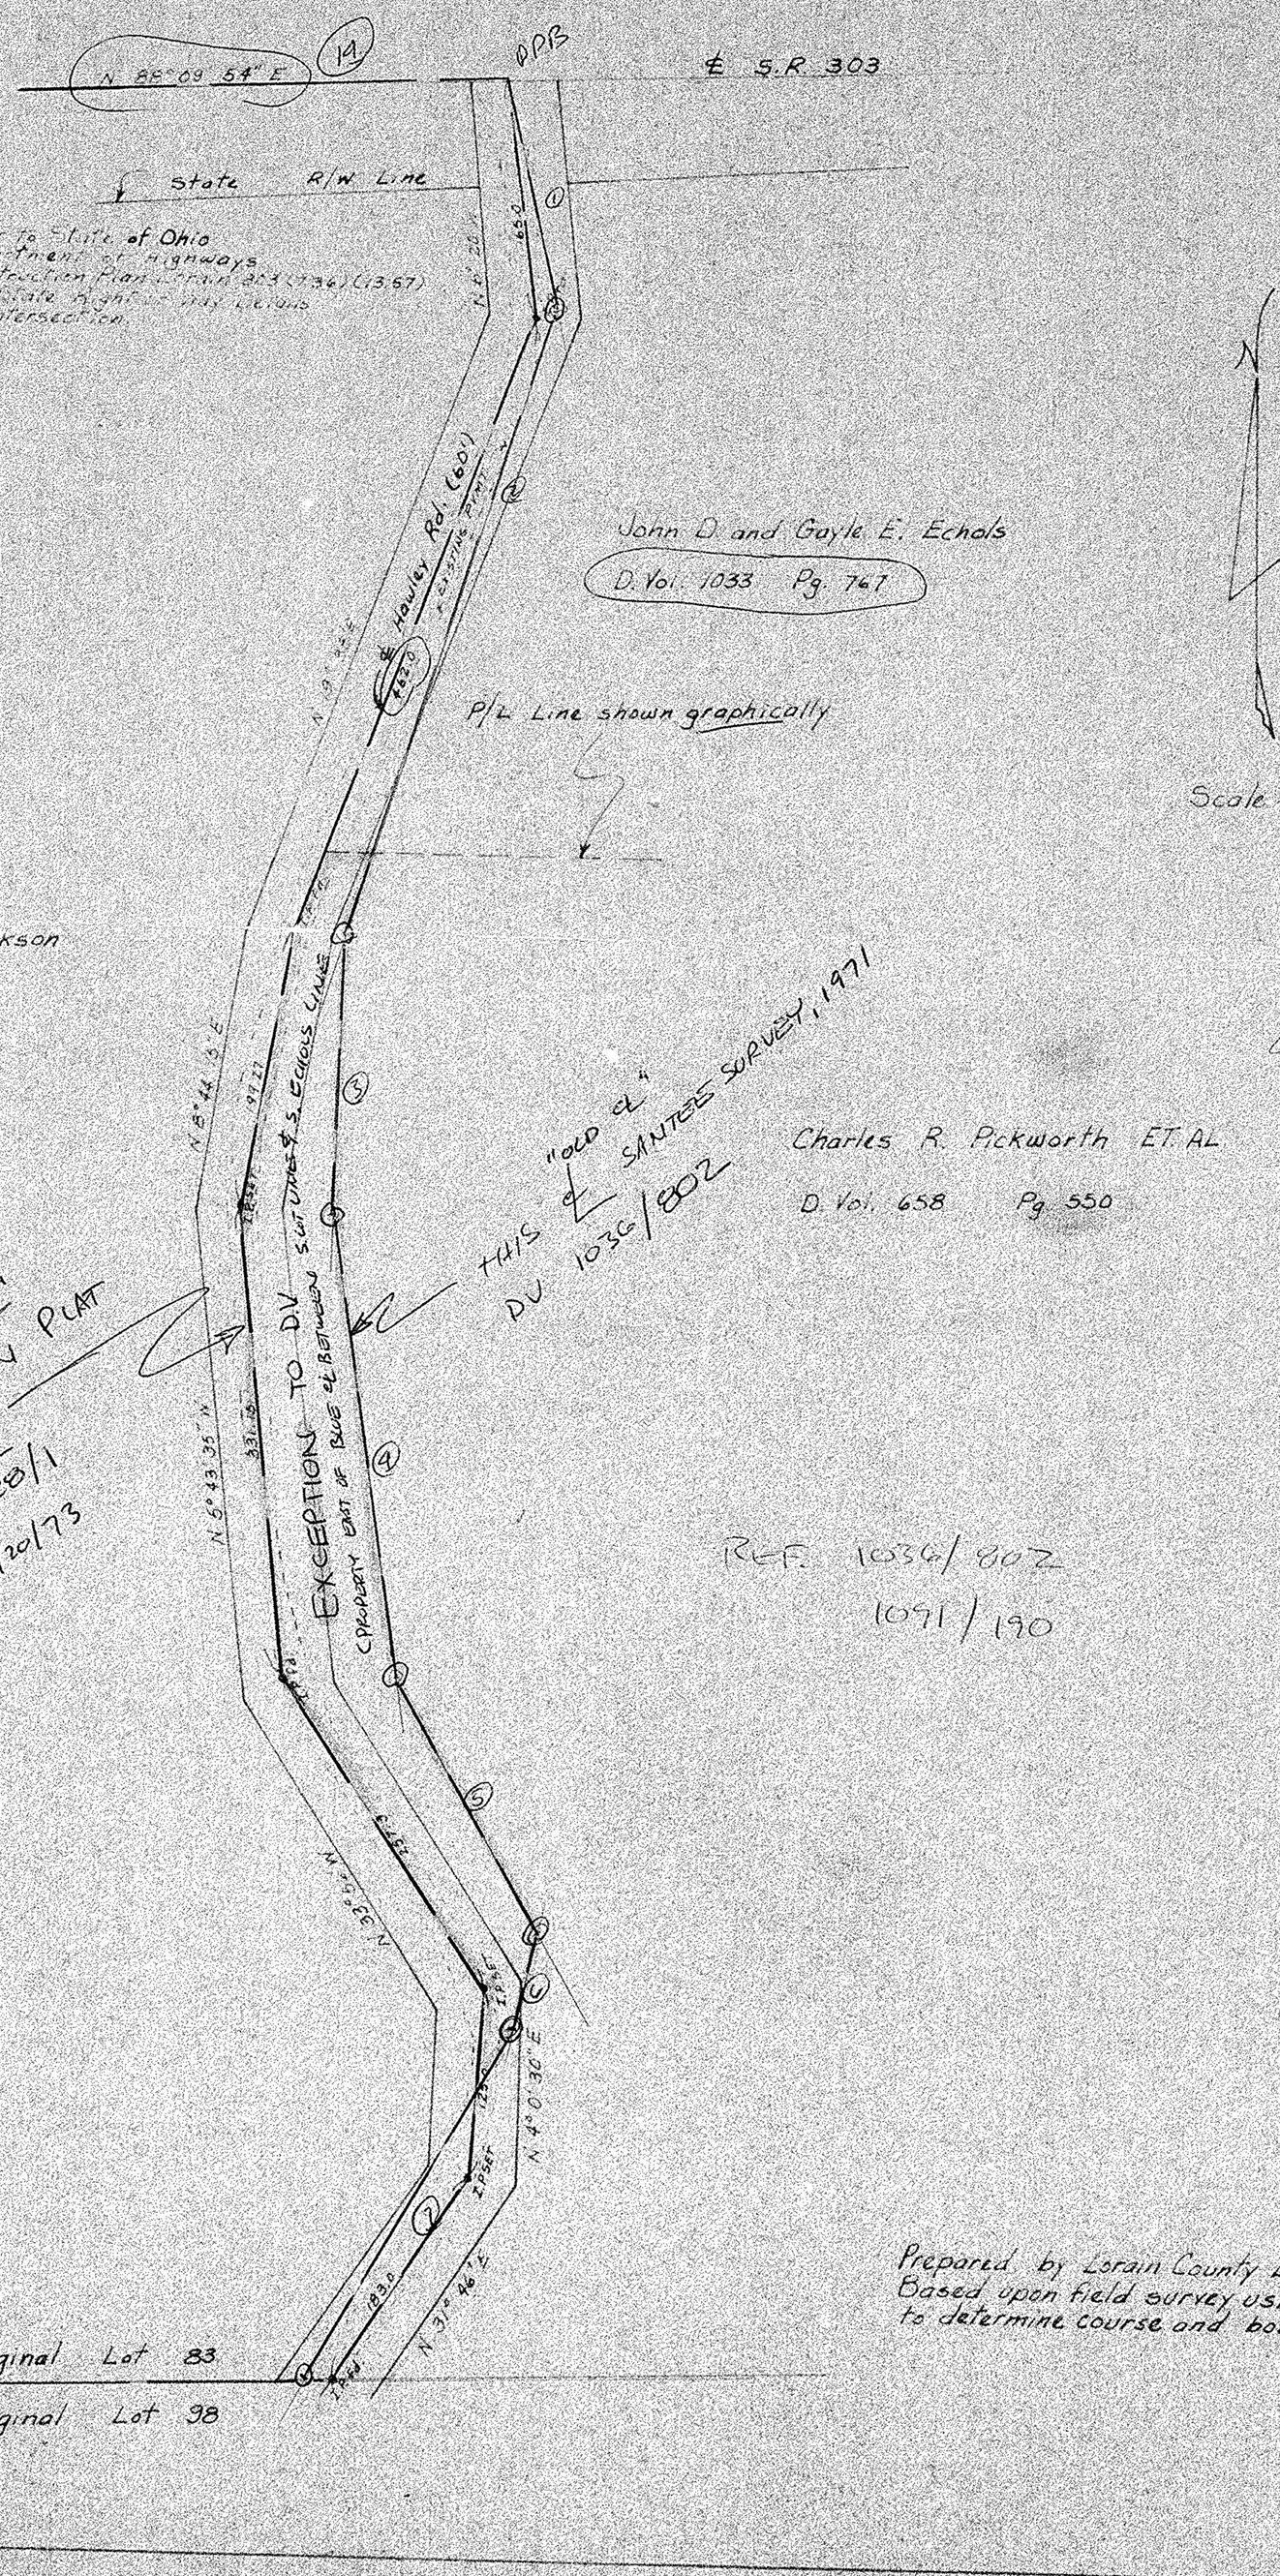

Charles W. and Barbara A. Jackson
D. Vol. 1036 Pg. 802

3 73

Engineer

ty Commissioners

8:07 AM
FEB 20 1973

PLAT Vol 28 Page 1

Prepared by Lorain County Engineer, Harvey
Based upon field survey using occupation of
to determine course and boundaries of Hawley