BOUNDARY SURVEY & PROPERTY SPLIT

PPN: 21-05-022-000-007, 21-05-021-000-006, 21-05-29-000-002 & 21-05-030-000-003

TOWNSHIP OF HUNTINGTON LORAIN COUNTY
STATE OF OHIO
PART OF ORIGINAL HUNTINGTON TOWNSHIP LOT NOS. 21, 22, 29 & 30
TRACT NO. 5
AUGUST 2003

AREA MAP NO SCALE

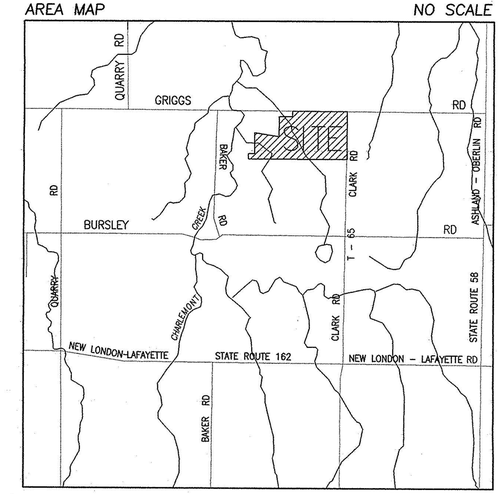

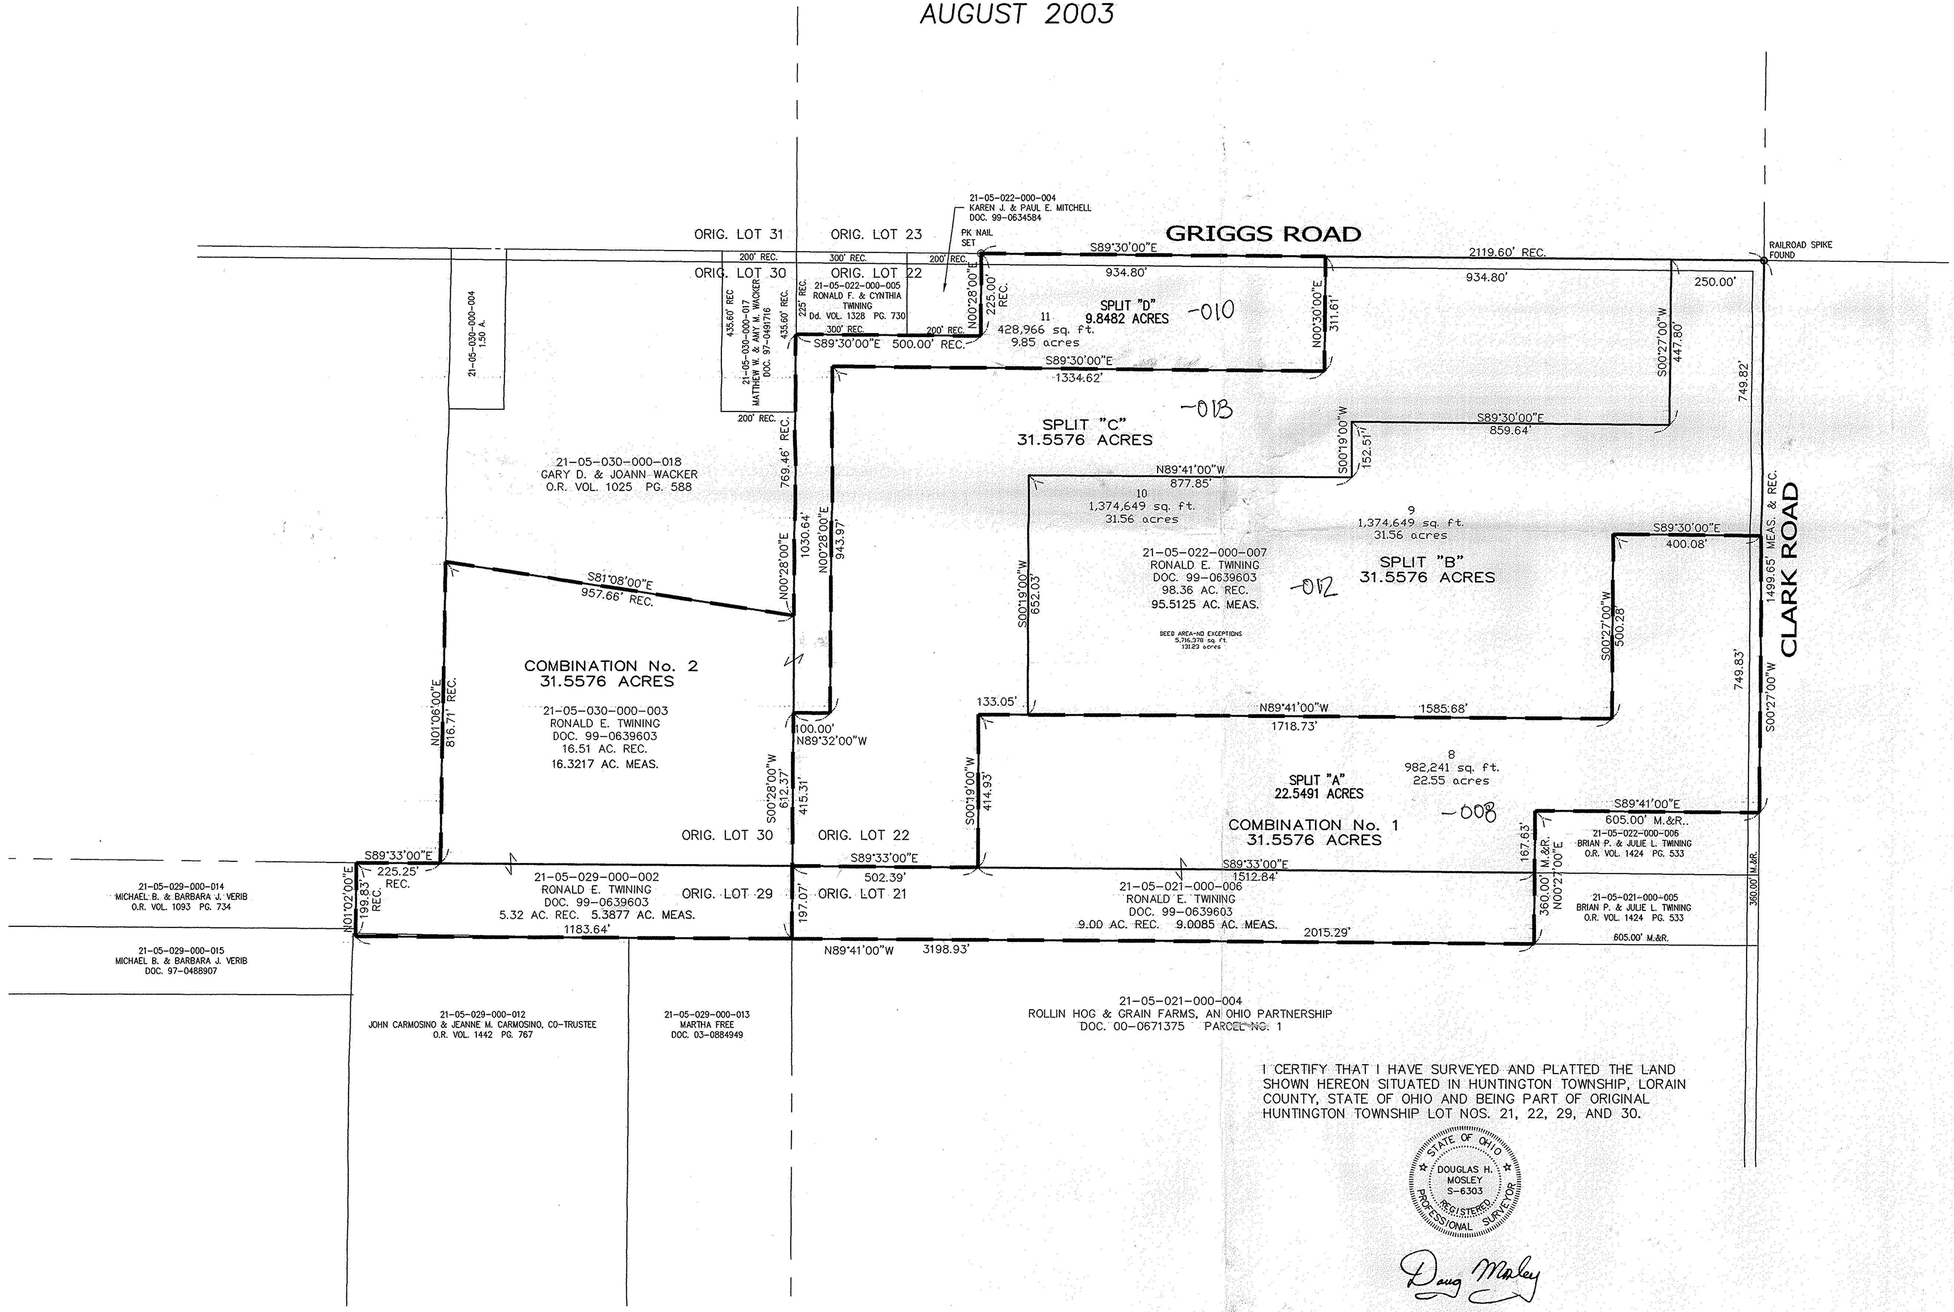

GRAPHIC SCALE

200 0 100 200 400 800

(IN FEET)
1 inch = 200 ft.

I CERTIFY THAT I HAVE SURVEYED AND PLATTED THE LAND SHOWN HEREON SITUATED IN HUNTINGTON TOWNSHIP, LORAIN COUNTY, STATE OF OHIO AND BEING PART OF ORIGINAL HUNTINGTON TOWNSHIP LOT NOS. 21, 22, 29, AND 30.

STATE OF OHIO
DOUGLAS H. MOSLEY
S-6303
REGISTERED PROFESSIONAL SURVEYOR

Doug Mosley

8/11/03

No. 01469
APPROVED
LORAIN CO.
MAP DEPT
DATE 9-23-03
PAGE 21-B
BY J Hatfield
03-01469

HAYWOOD
Civil Engineering & Land Surveying
"Committed to Service and Quality"

630 Cleveland Street
Elyria, Ohio 44035
Office: (440) 365-9831
Fax: (440) 365-3426
www.haywoodcivilengineering.com