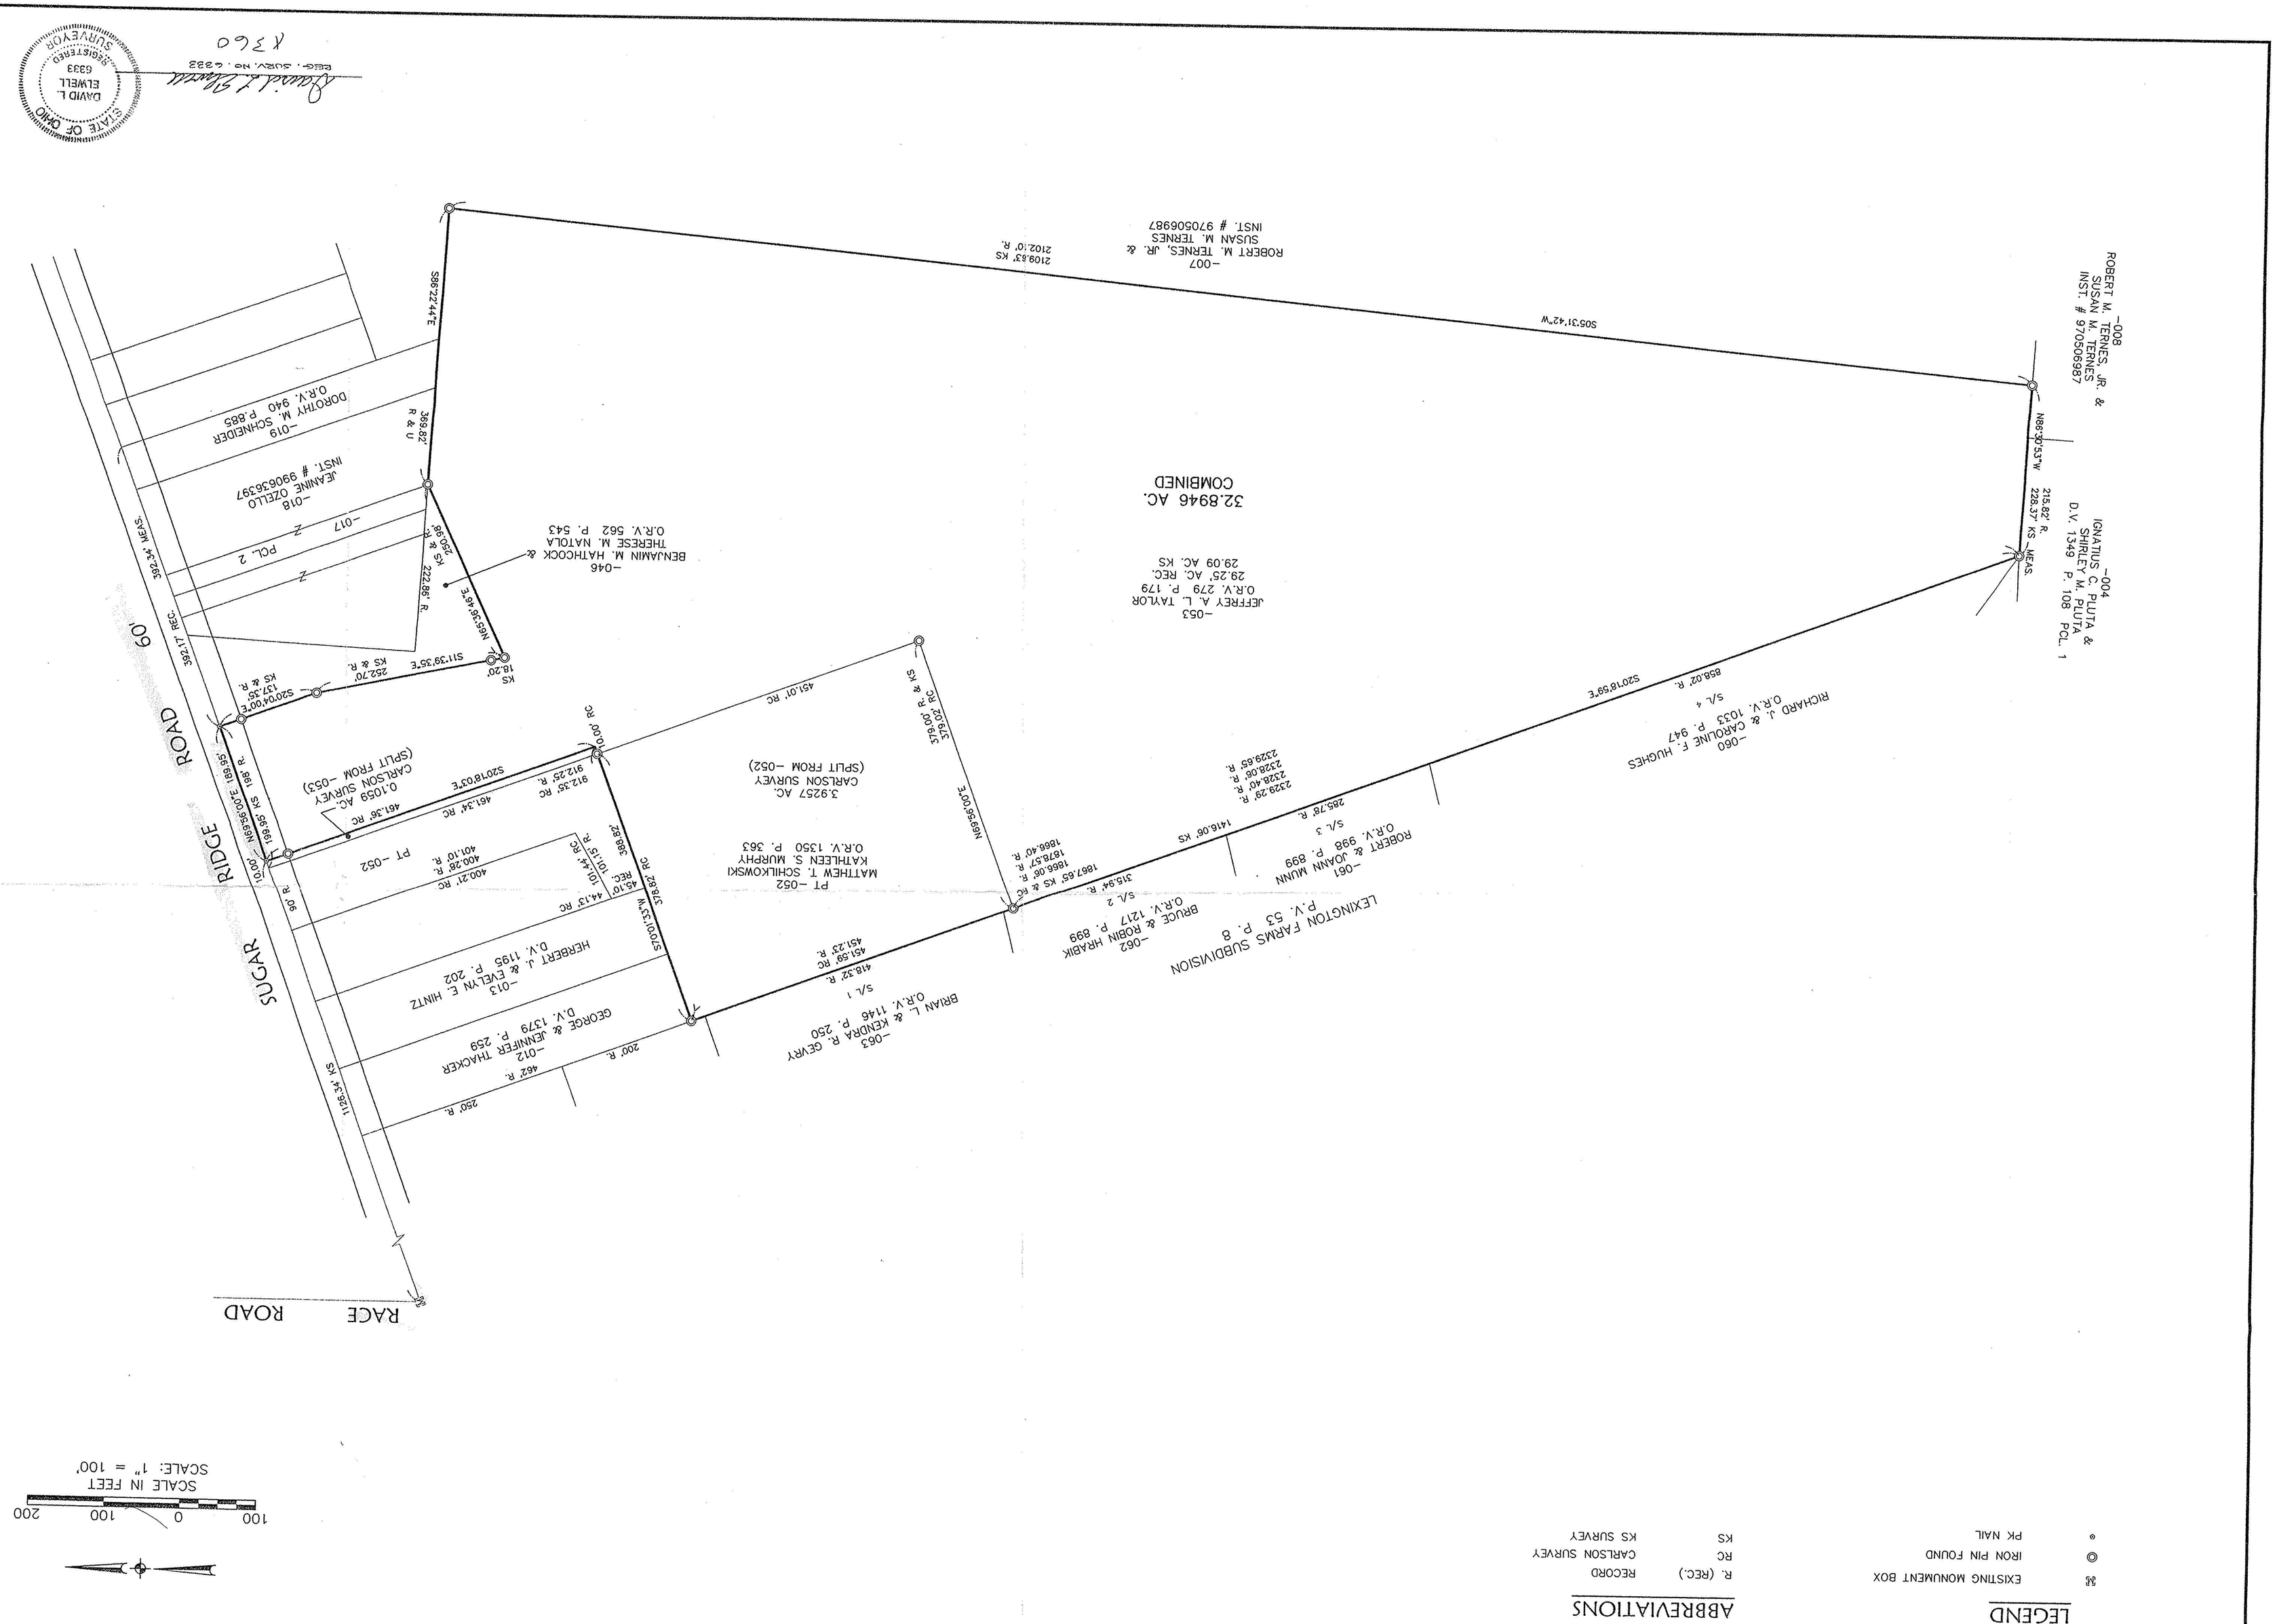

THIS MAP HAS BEEN PREPARED FROM SURVEYS BY KS ASSOCIATES INC. IN AUG. 1990, CARLSON SURVEYS IN AUG. 2001. AND FROM RECORD.

STATE OF OHIO
DAVID L. ELWELL
6333
REGISTERED SURVEYOR

REG. SURV. No. 6333

K360

SURVEY MAP

OF PART OF
RIDGEVILLE TOWNSHIP ORIGINAL LOT NO. 35
CITY OF NORTH RIDGEVILLE COUNTY OF LORAIN STATE OF OHIO

KS ASSOCIATES

KS ASSOCIATES, INC.
260 Burns Road, Suite 100
P.O. Box 569
Elyria, Ohio 44035
Phone (440) 365-4730
Fax (440) 365-4790
mail@kssassoc.com
www.kssassoc.com

DATE: 01-24-01
DRAWN BY: DAM
CH'D BY: DLE
DWG. NAME: O-SURVOL.dwg
PATH: \900113-01A\LDDT\CONTROL
F.B.

REVISIONS

DATE	DESCRIPTION	BY

SHEET 1 OF 1

JOB NO. 90113-01A

LEGEND

- EXISTING MONUMENT BOX
- IRON PIN FOUND
- PK NAIL

ABBREVIATIONS

R. (REC.)	RECORD
RC	CARLSON SURVEY
KS	KS SURVEY