MAP OF SURVEY AND LOT SPLIT

PREPARED FOR

ALAN S. AND KERRI L. PITTS

AND

STANLEY R. AND V. PITTS

SITUATED IN THE TOWNSHIP OF BRIGHTON AND CAMDEN, COUNTY OF LORAIN, STATE OF OHIO AND BEING KNOWN AS PART OF ORIGINAL BRIGHTON TOWNSHIP LOTS 22 & 23 IN TRACT 8, AND ORIGINAL CAMDEN TOWNSHIP LOT 16, TRACT 8

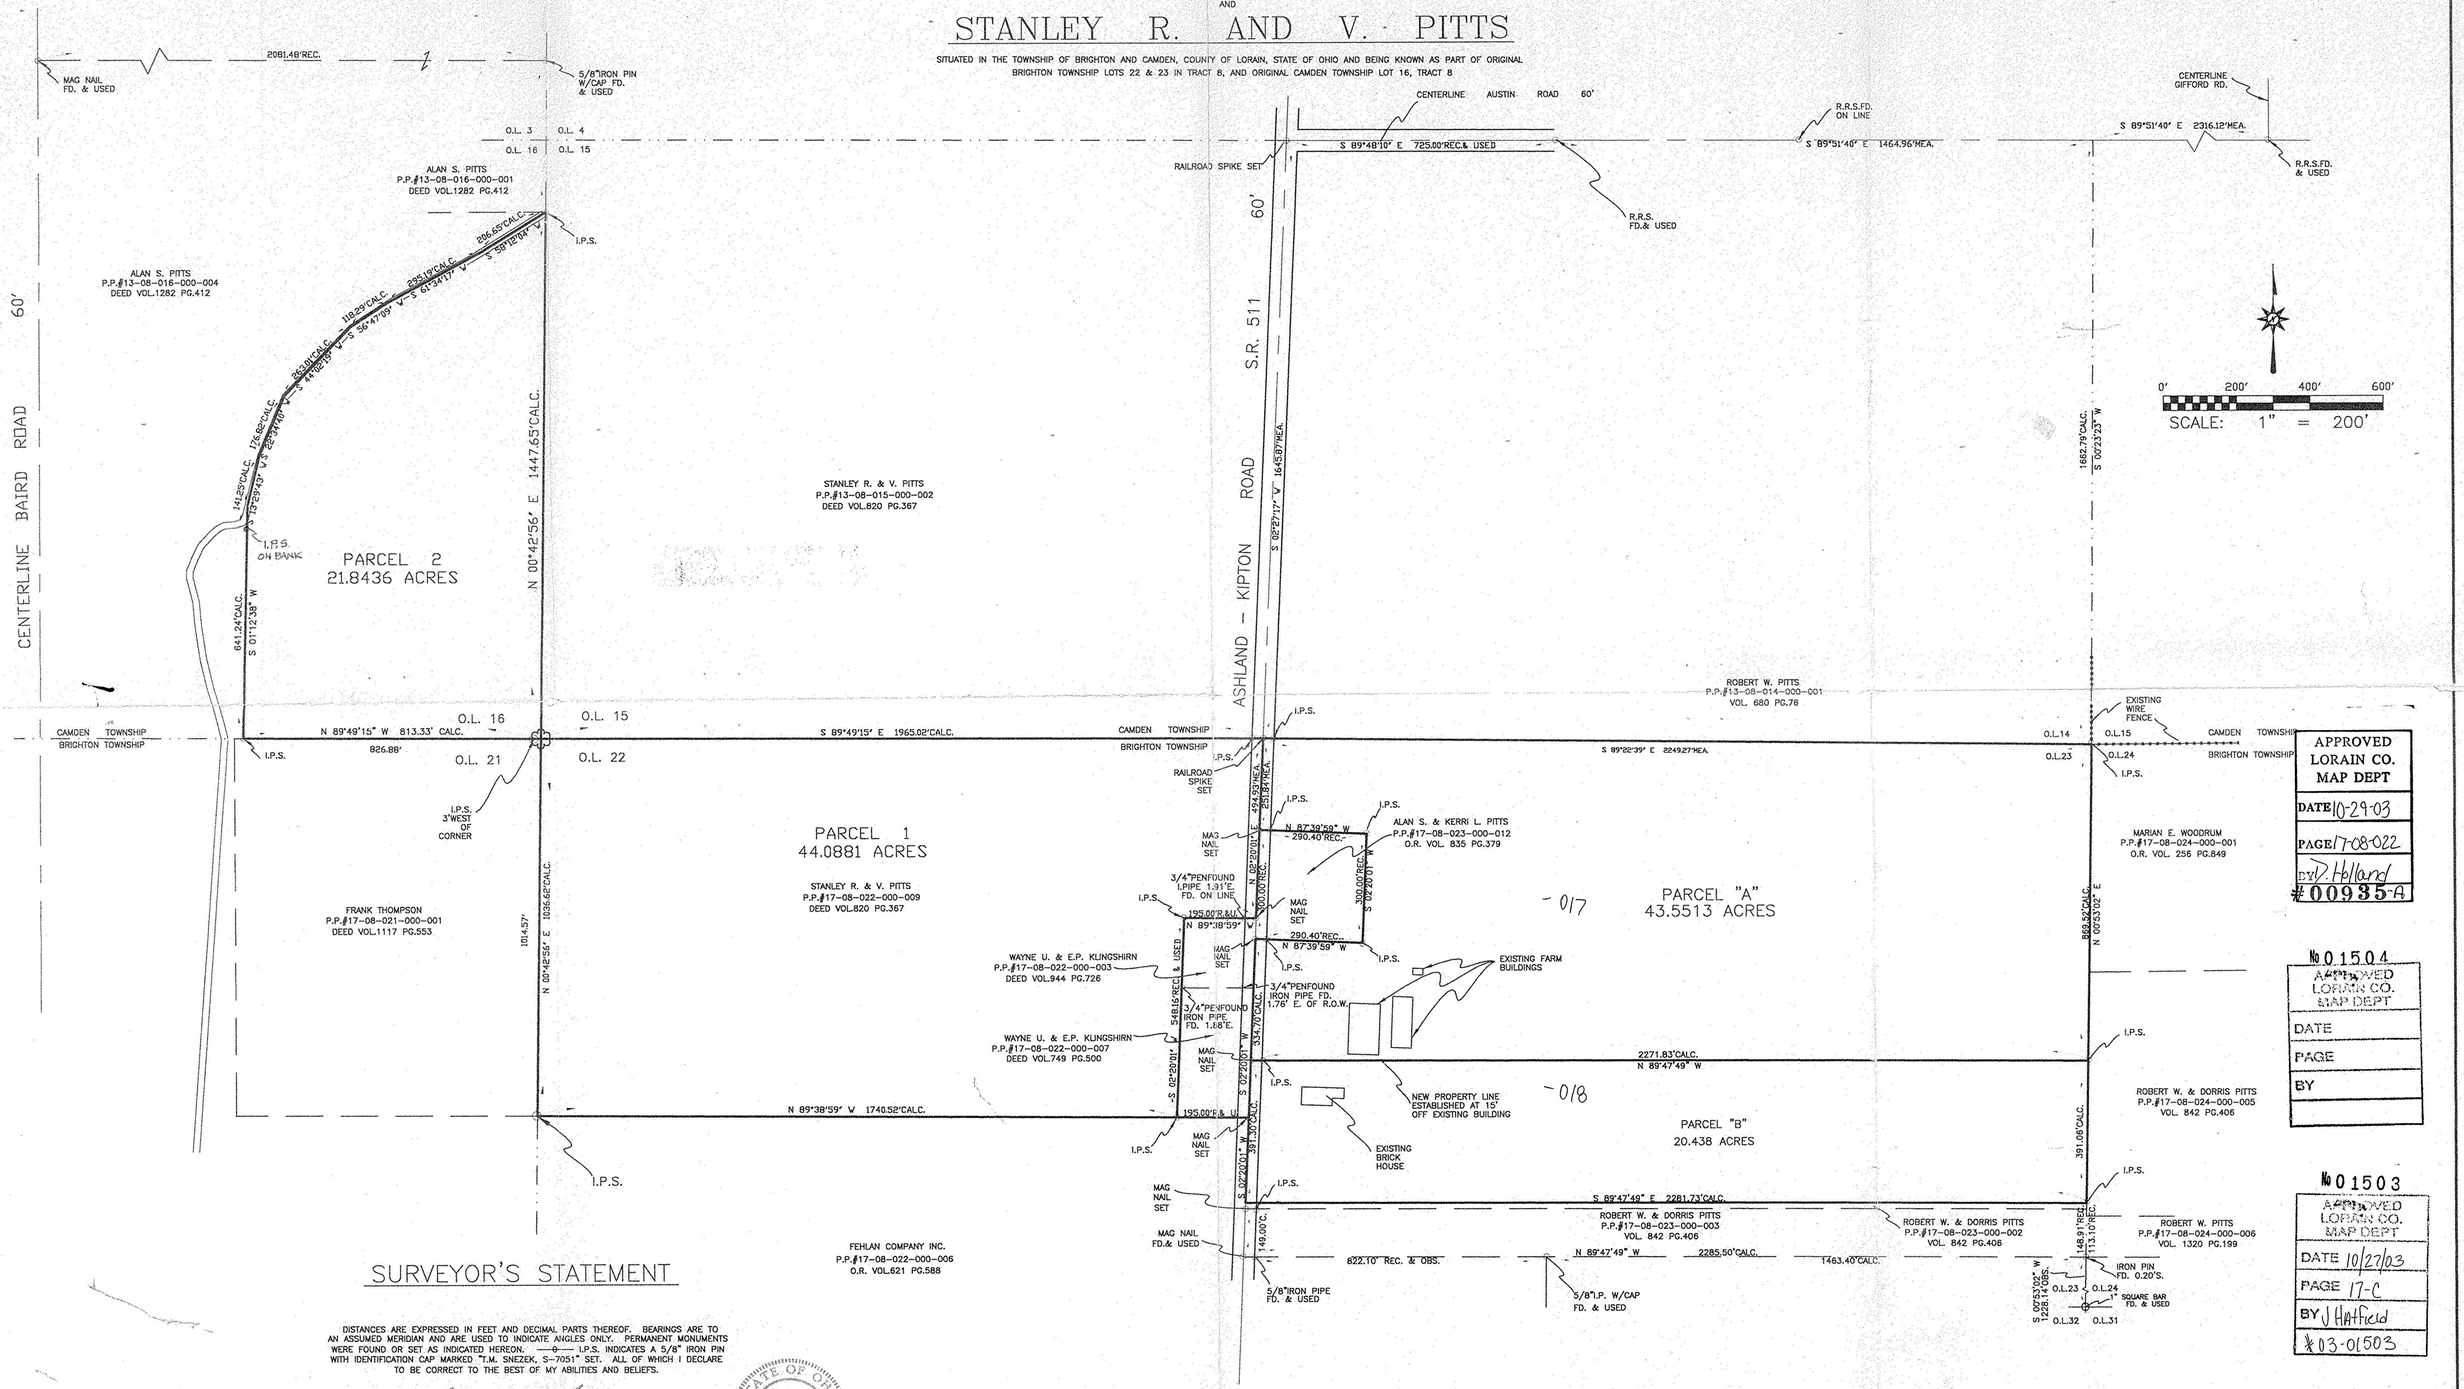

SURVEYOR'S STATEMENT

DISTANCES ARE EXPRESSED IN FEET AND DECIMAL PARTS THEREOF. BEARINGS ARE TO AN ASSUMED MERIDIAN AND ARE USED TO INDICATE ANGLES ONLY. PERMANENT MONUMENTS WERE FOUND OR SET AS INDICATED HEREON. —0— I.P.S. INDICATES A 5/8" IRON PIN WITH IDENTIFICATION CAP MARKED "T.M. SNEZEK, S-7051" SET. ALL OF WHICH I DECLARE TO BE CORRECT TO THE BEST OF MY ABILITIES AND BELIEFS.

THOMAS M. SNEZEK, R.L.S. NO. 7051 DATE

STATE OF OHIO — THOMAS M. SNEZEK S-7051 — SURVEYOR

APPROVED LORAIN CO. MAP DEPT
DATE 10-29-03
PAGE 17-08-022
BY D. Holland
#00935-A

№ 01504
APPROVED LORAIN CO. MAP DEPT
DATE
PAGE
BY

№ 01503
APPROVED LORAIN CO. MAP DEPT
DATE 10/27/03
PAGE 17-C
BY J Hatfield
#03-01503

Revised 2/19/01
REVISED: 10/23/00
REVISED: 8/16/00
PROJECT #9910 7/2/99