MAP OF SURVEY AND LOT SPLIT

PREPARED FOR

WACKER BROTHERS

SITUATED IN THE TOWNSHIP OF CAMDEN, COUNTY OF LORAIN, STATE OF OHIO
AND BEING KNOWN AS PART OF ORIGINAL CAMDEN TOWNSHIP LOT 39, TRACT 9

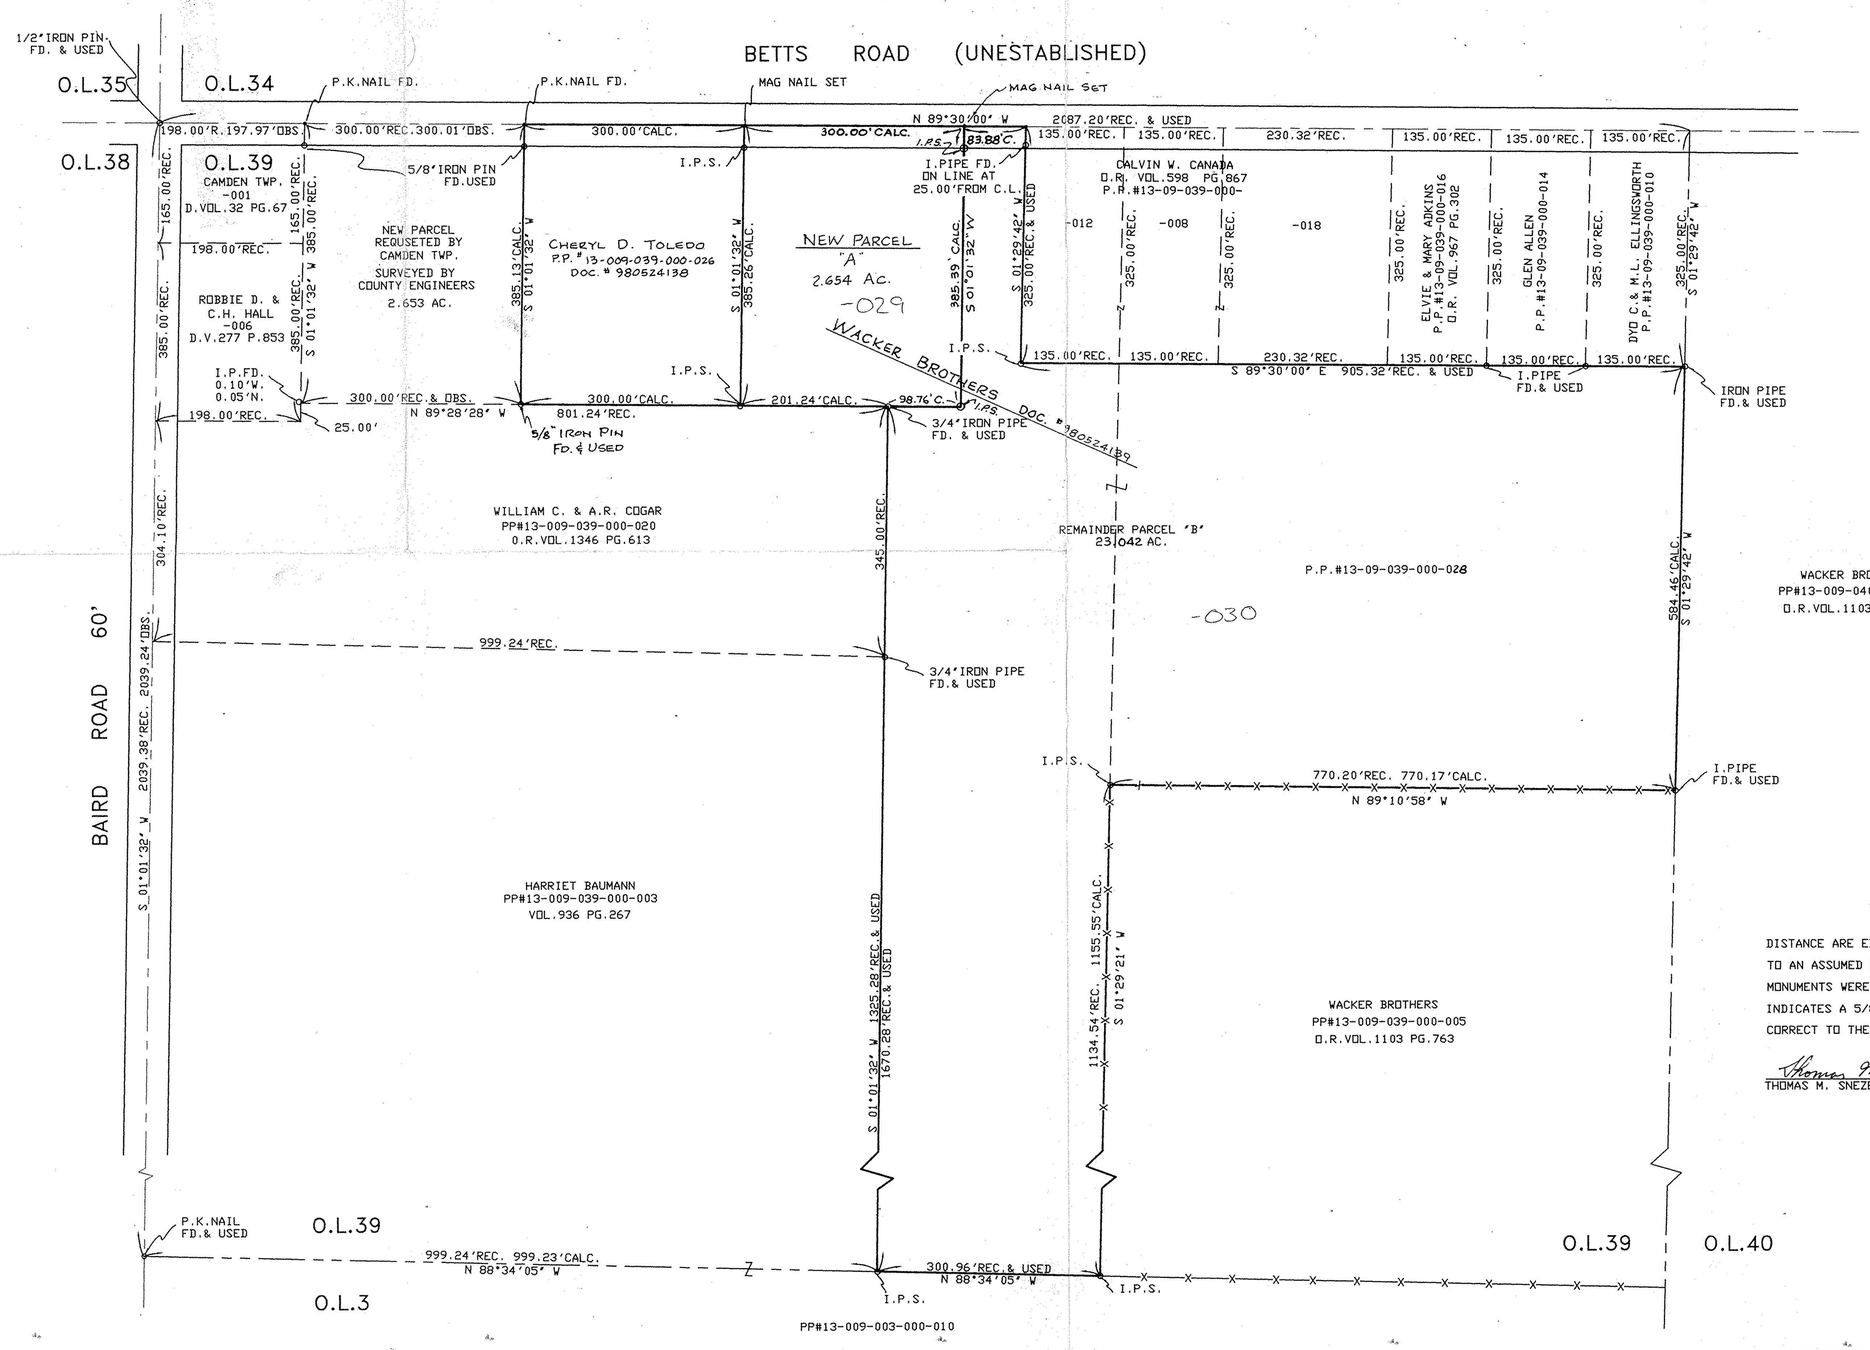

SURVEYOR'S STATEMENT

DISTANCE ARE EXPRESSED IN FEET AND DECIMAL PARTS THEREOF. BEARINGS ARE TO AN ASSUMED MERIDIAN AND ARE USED TO INDICATE ANGLES ONLY. PERMANENT MONUMENTS WERE FOUND OR SET AS INDICATED HEREON. ——⊟—— I.P.S. INDICATES A 5/8" IRON PIN WITH CAP SET. ALL OF WHICH I DECLARE TO BE CORRECT TO THE BEST OF MY ABILITIES AND BELIEF.

Thomas M. Snezek
THOMAS M. SNEZEK, R.L.S. NO.7051

4-10-98
DATE

STATE OF OHIO
THOMAS M. SNEZEK
S-7051
SURVEYOR

#22645
APPROVED
LORAIN CO.
MAP DEPT.
DATE 9-16-98
PAGE 13-F
BY TJS
VOID AFTER 22645

1-15-98 P.N.9801