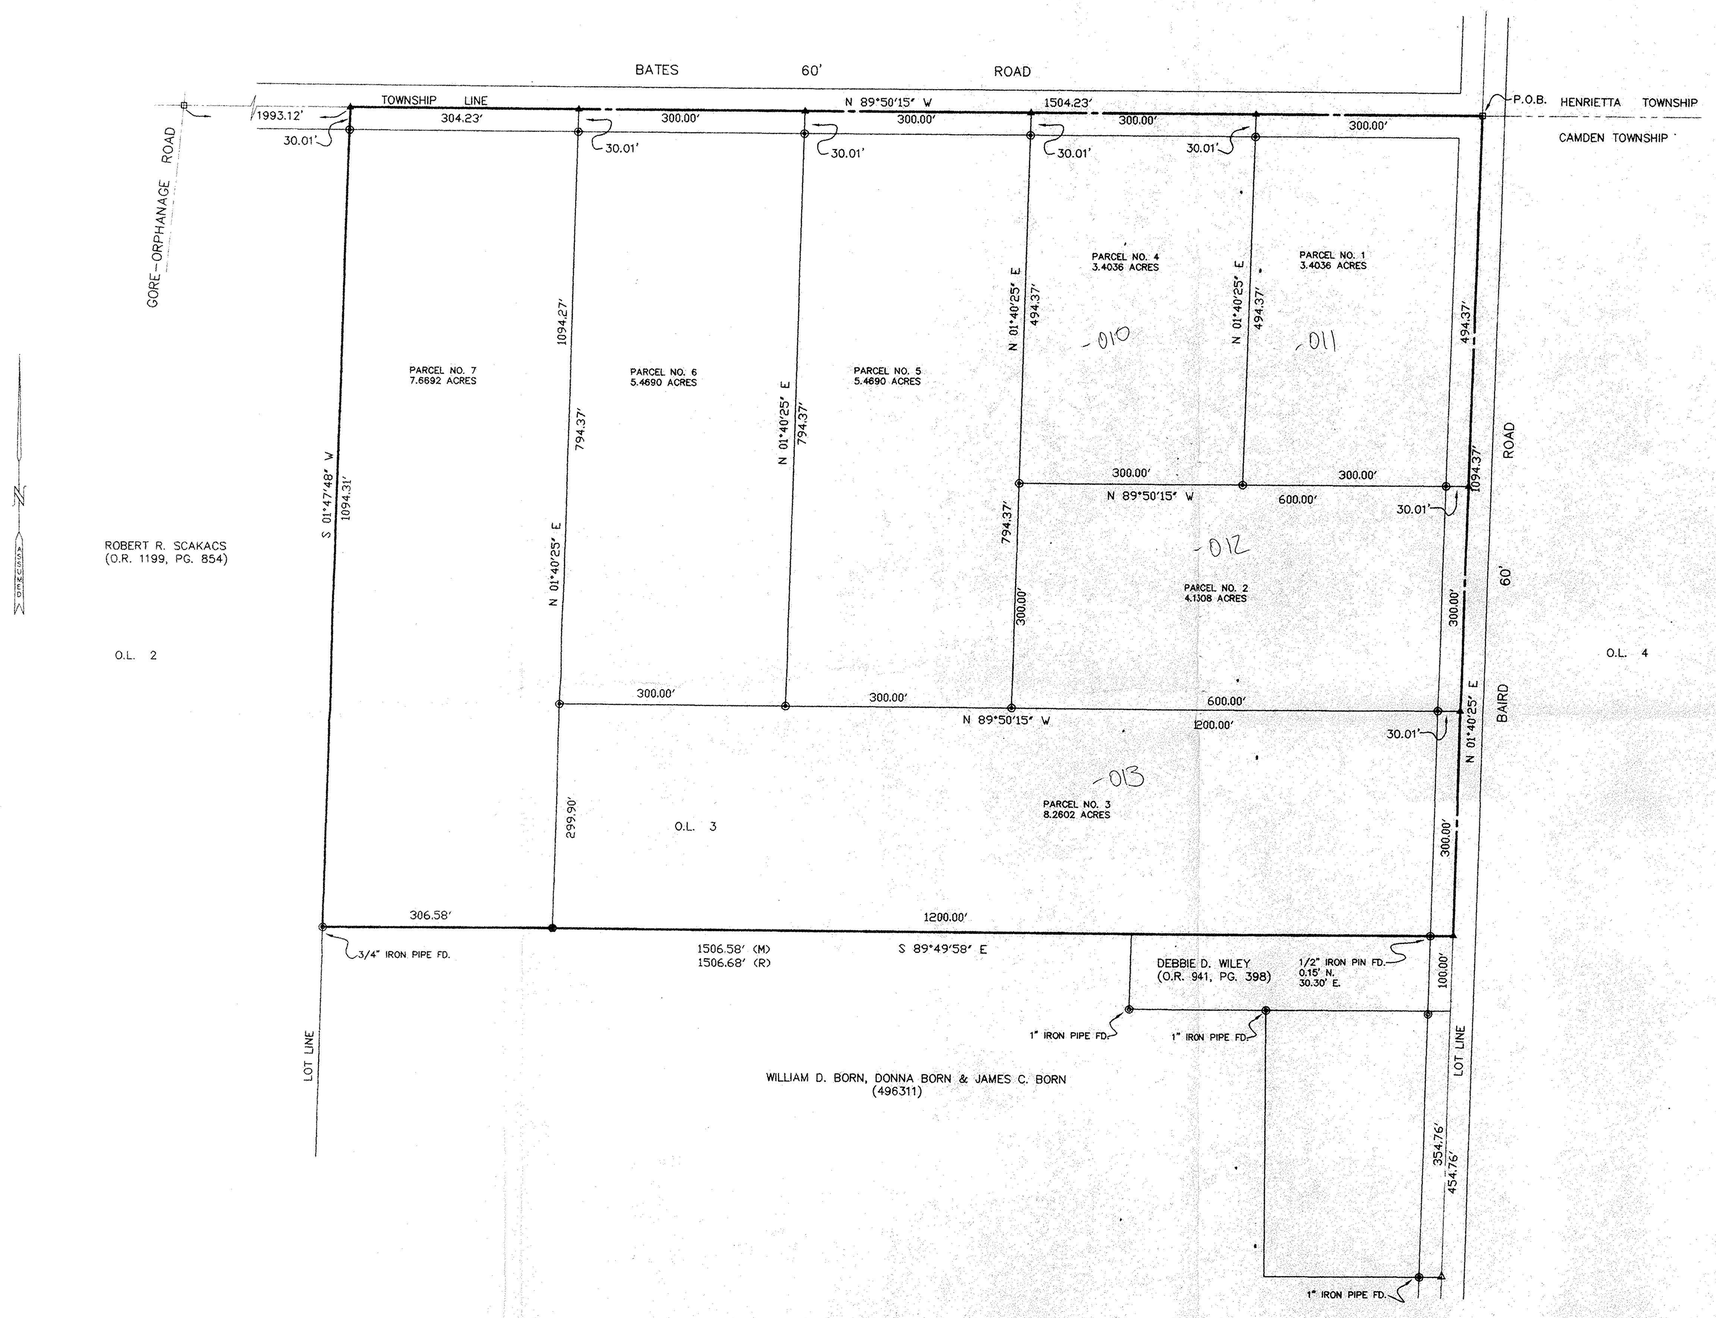

LEGEND

- ◎ --- IRON PIN/PIPE FOUND
- △ --- P.K. NAIL FOUND
- ○ --- R.R. SPIKE FOUND
- □ --- MONUMENT BOX
- ✧ --- DRILL HOLE FOUND
- ⊙ --- 5/8" IRON PIN W/ CAP SET
- ▲ --- MAG. NAIL SET
- ● --- R.R. SPIKE SET
- ✚ --- DRILL HOLE SET
- M --- MEASURED
- R --- RECORDED
- C --- CALCULATED

№ 01165

APPROVED
LORAIN CO.
MAP DEPT.
DATE 7-30-02
PAGE 13-B
BY J Hatfield
02-0116S

Plat of Survey
For

Countrytyme Lodi Ltd.

Being a Part of O.L. 3, Tract 11,
Camden Township,
Lorain County, Ohio

April, 2001 *Scale: 1"=100'*

100 0 100 200

E.O.C. 1:10000 or greater

STATE OF OHIO
RONALD
MOORINGHOLLER
5340
REGISTERED
SURVEYOR

[27002A01.DWG] DAC
04-17-02 11:19AM

BAHAROGLU & ASSOCIATES, INC.
CONSULTING ENGINEERS & SURVEYORS
NORWALK, OHIO

SCALE:	DATE: APRIL, 2002	CK'D. BY: RAM	PROJECT NO.
1"=100'	DR. BY: RAM	REV'D BY:	27002