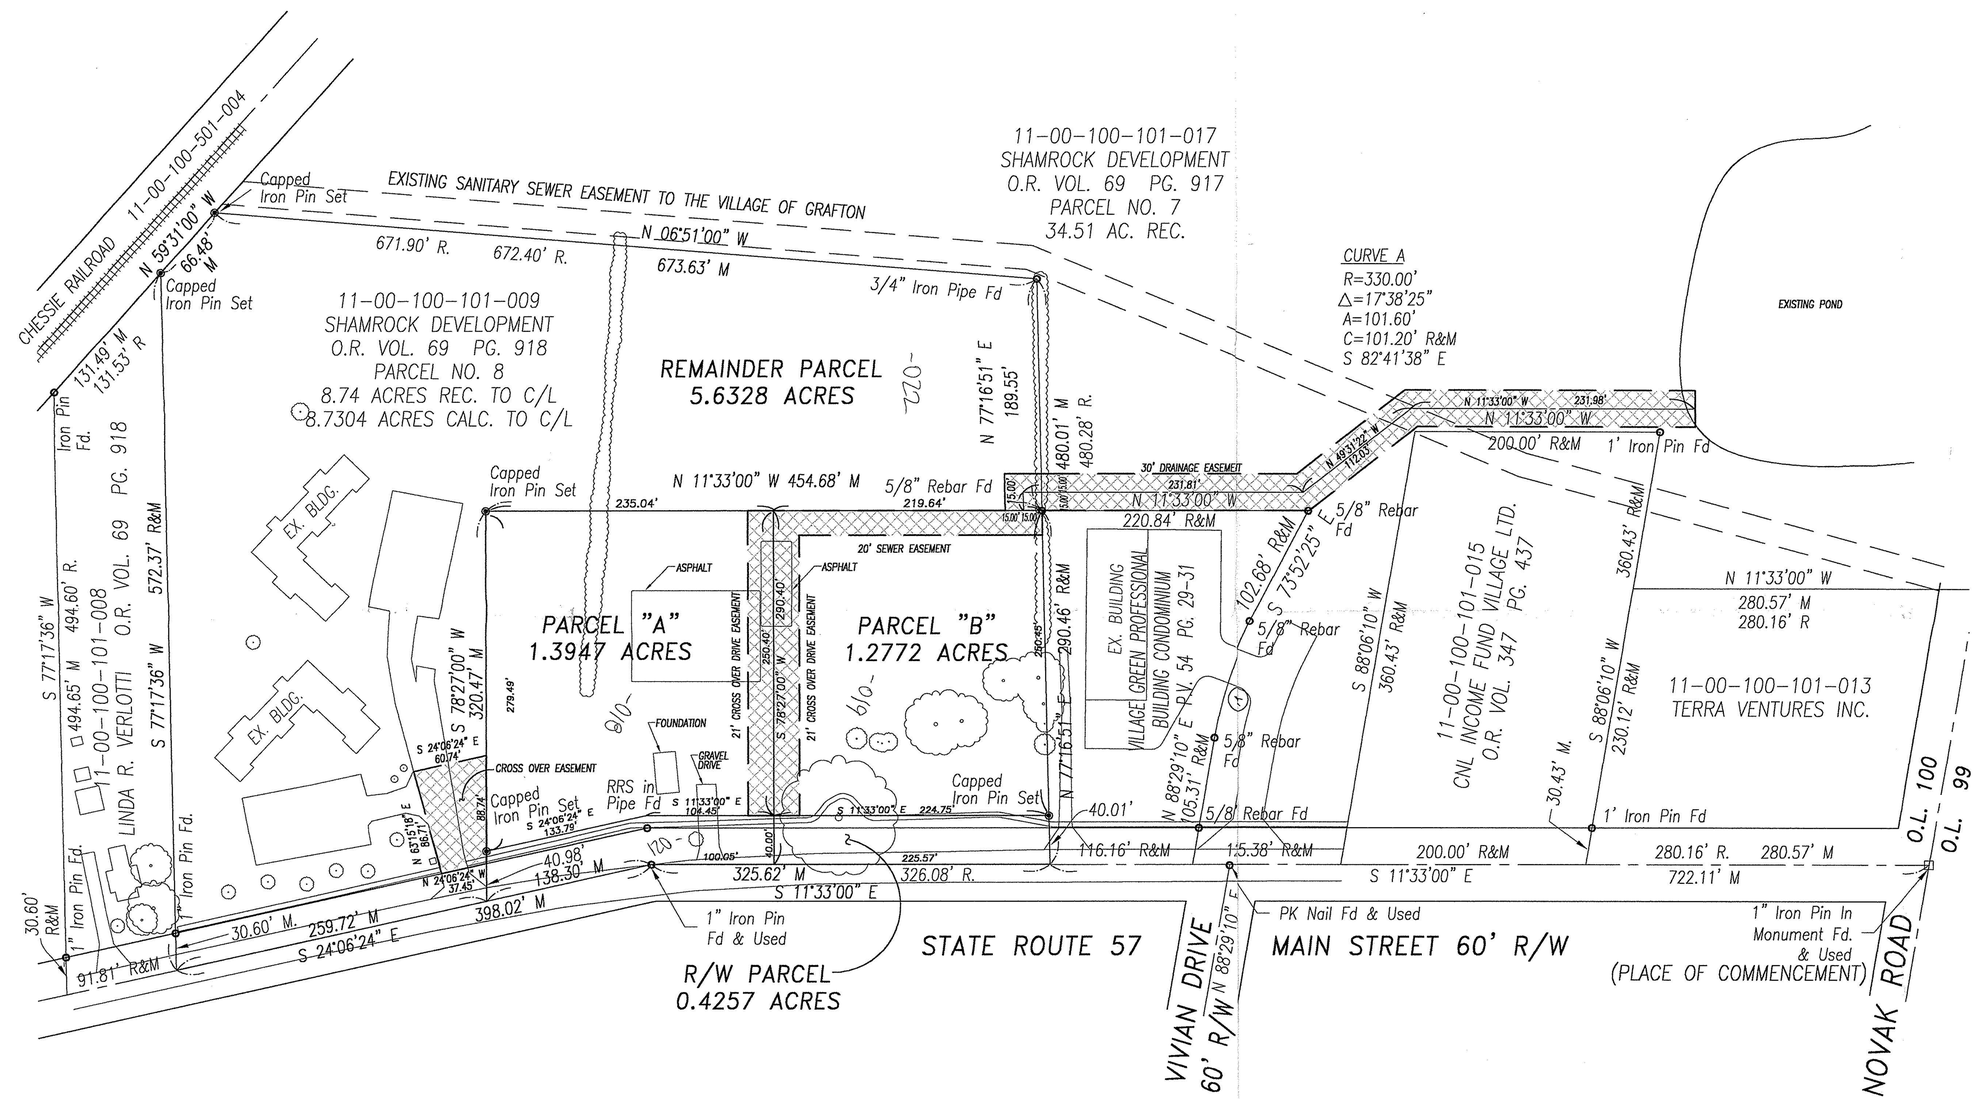

AREA MAP NO SCALE

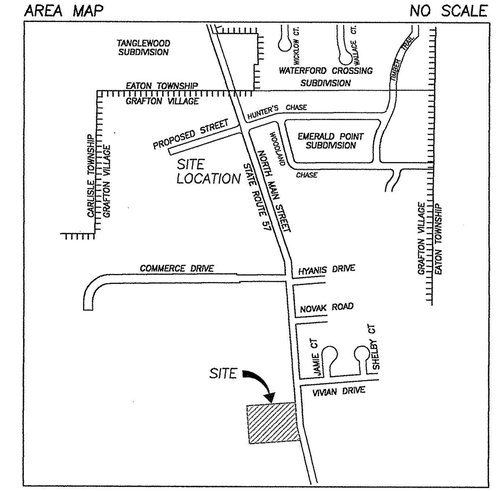

BOUNDARY SURVEY

VILLAGE OF GRAFTON LORAIN COUNTY
STATE OF OHIO
PART OF ORIGINAL GRAFTON TOWNSHIP LOT 100
AS RECORDED IN O.R. VOL. 69, PG. 918
P.P.N. 11-00-100-101-009

SURVEYOR'S CERTIFICATION

THIS IS TO CERTIFY THAT AT THE REQUEST OF THE OWNERS I HAVE SURVEYED AND PLATTED 8.7304 ACRES OF LAND AS SHOWN HEREON IN ORIG. EATON TOWNSHIP LOT NO. 100, VILLAGE OF GRAFTON, COUNTY OF LORAIN, STATE OF OHIO. DISTANCES ARE SHOWN IN FEET AND DECIMAL PARTS THEREOF. BEARINGS SHOWN ARE ASSUMED AND USED TO DESCRIBE ANGLES ONLY. ALL OF WHICH I CERTIFY TO BE CORRECT.

STATE OF OHIO
DOUGLAS J. MOSEL
S-6303
REGISTERED PROFESSIONAL SURVEYOR

0 30 60 120
1 IN. = 60 FT.

012-09
APPROVED
LORAIN COUNTY
ENGINEER
DATE 9-23-02
PAGE 11-00-100-B
BY J. Hatfield
02-01209

PREPARED FOR
DDNS DEVELOPMENT LLP
38940 FLINT RIDGE DRIVE
GRAFTON, OHIO 44044
(440) 366-2241
(440) 366-6022 FAX

PREPARED BY
HAYWOOD CIVIL ENGINEERING
630 CLEVELAND STREET
ELYRIA, OHIO 44035
(440) 365-9831
(440) 365-3426 FAX

Haywood
CIVIL ENGINEERING
& LAND SURVEYING
ELYRIA, OHIO