PROPOSED SEWER EASEMENT

PART OF CARLISLE TOWNSHIP SECTION NO. 14 & 15
TWP. OF CARLISLE COUNTY OF LORAIN STATE OF OHIO

PREPARED BY
KLEINOEDER - SCHMIDT & ASSOC.
REGISTERED ENGINEERS & SURVEYORS
ELYRIA OHIO
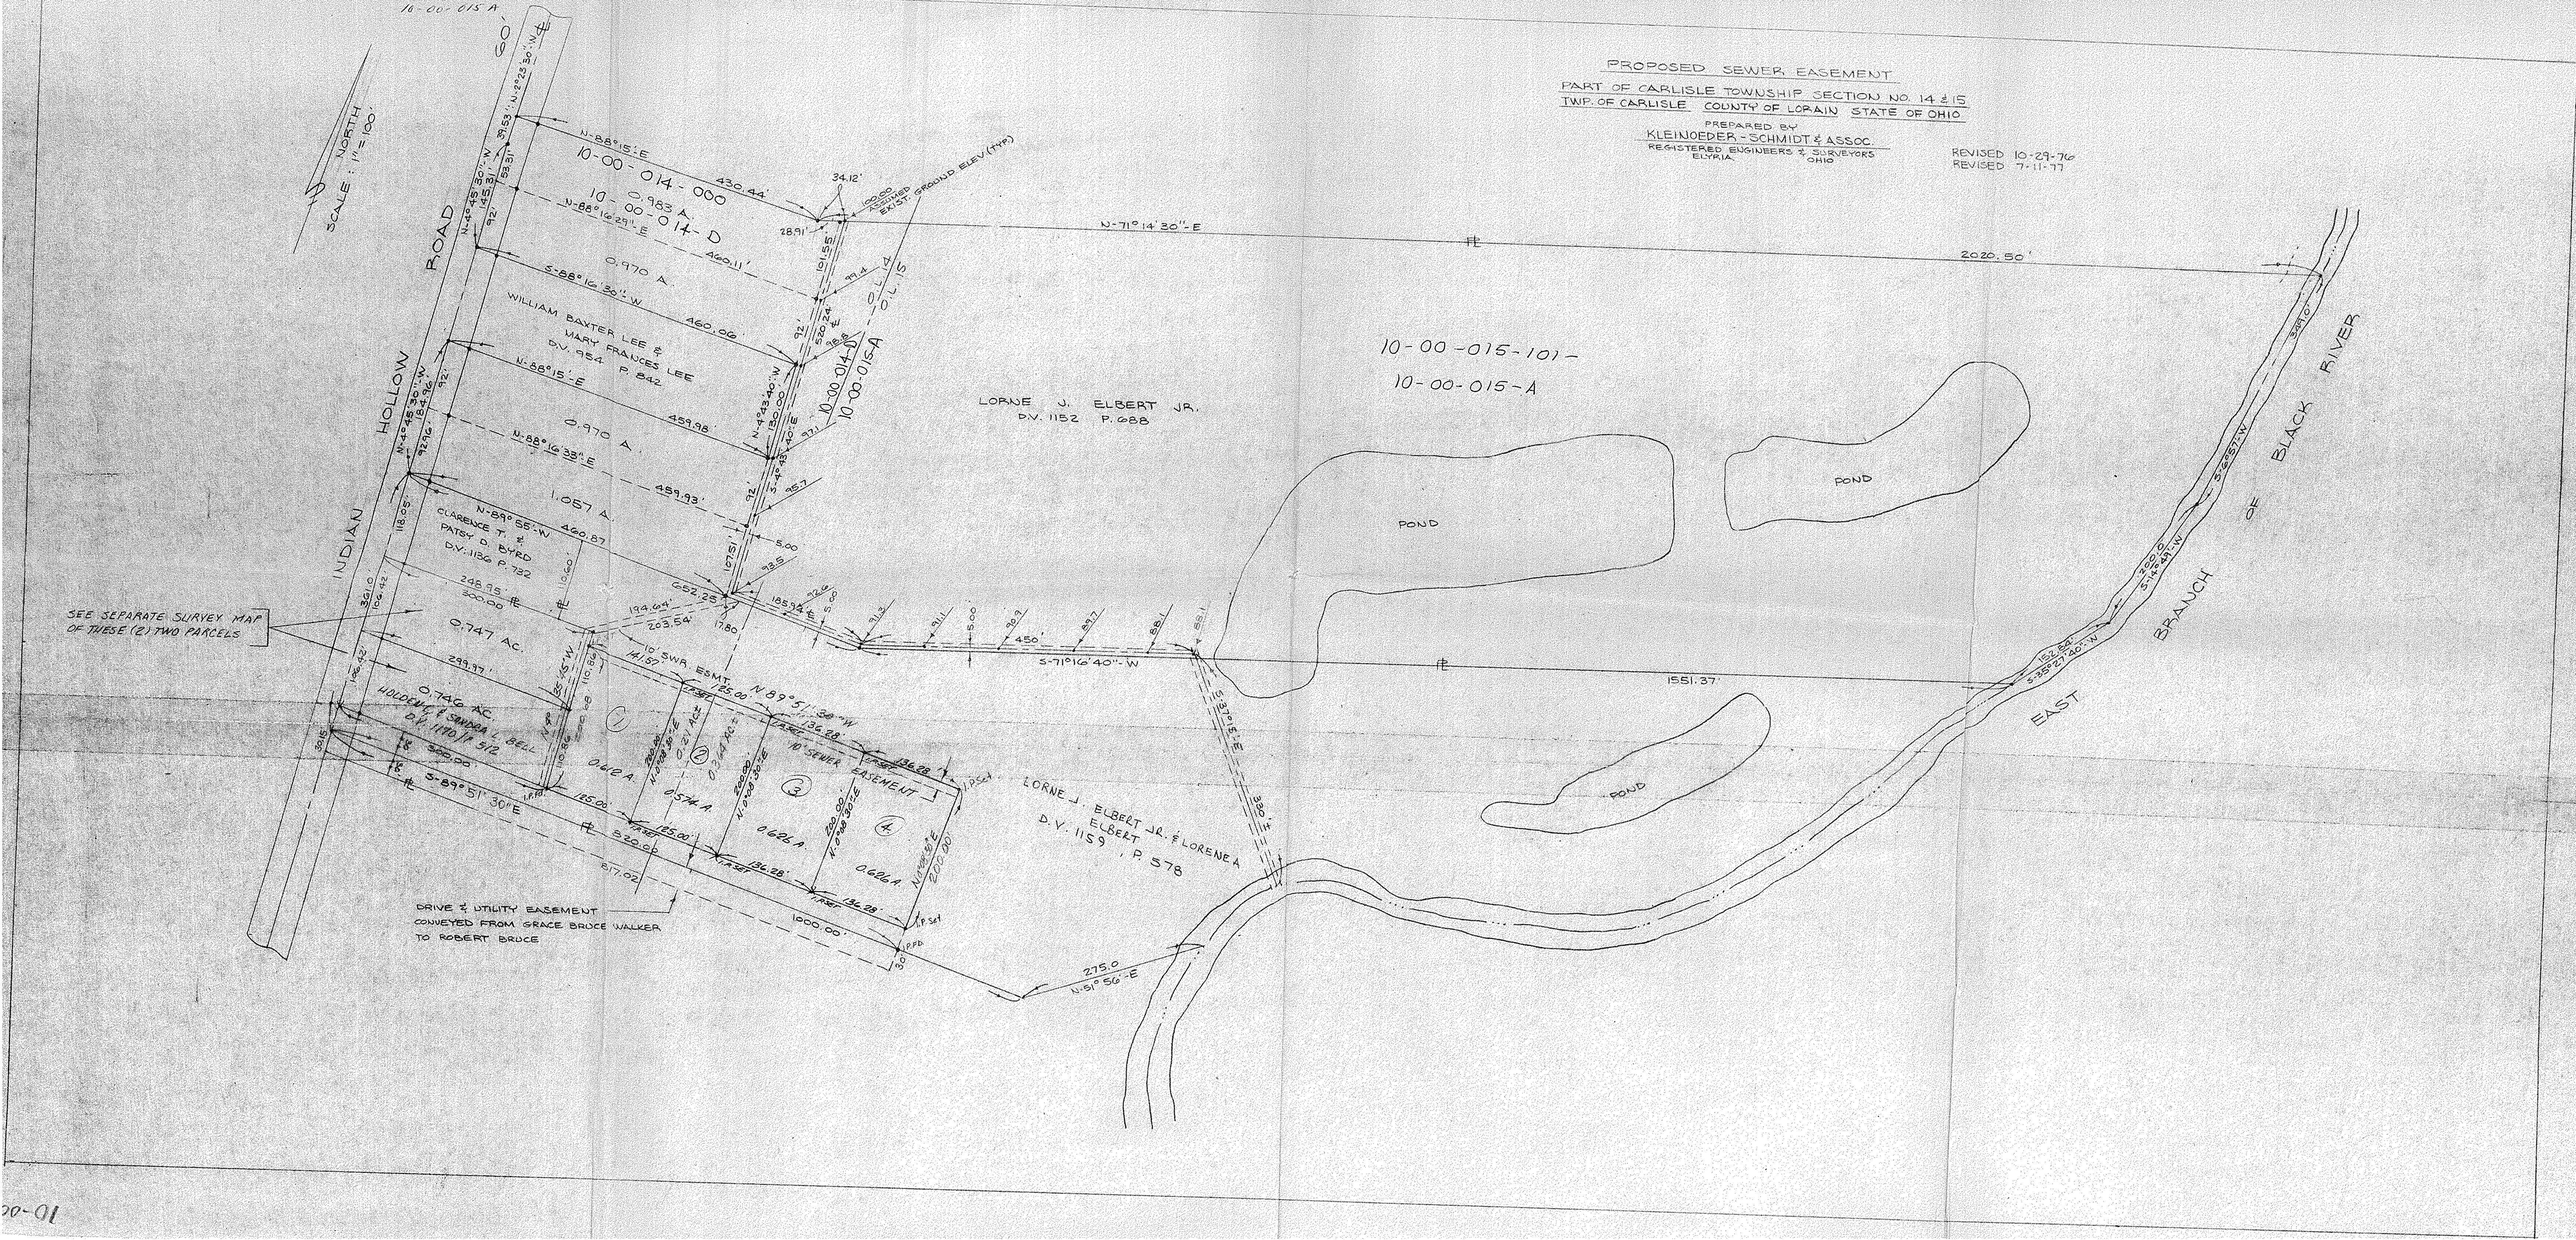
REVISED 10-29-76
REVISED 7-11-77