BEARINGS ARE TO AN ASSUMED MERIDIAN AND ARE USED TO DENOTE ANGLES ONLY.

50 0 50 100

SCALE IN FEET
SCALE: 1"=50'

LEGEND

◎ – IPIN/IPIPE FOUND

BENCHMARK:

"RM4" ON FEMA MAP NO. 390355 0002B
DATED MARCH 1, 1978:
CHISELED SQUARE S.W. CORNER
SOUTH HEADWALL OVER SCHUMAKER DITCH
ON SOUTH SIDE LAKE ROAD
ELEV.=593.97

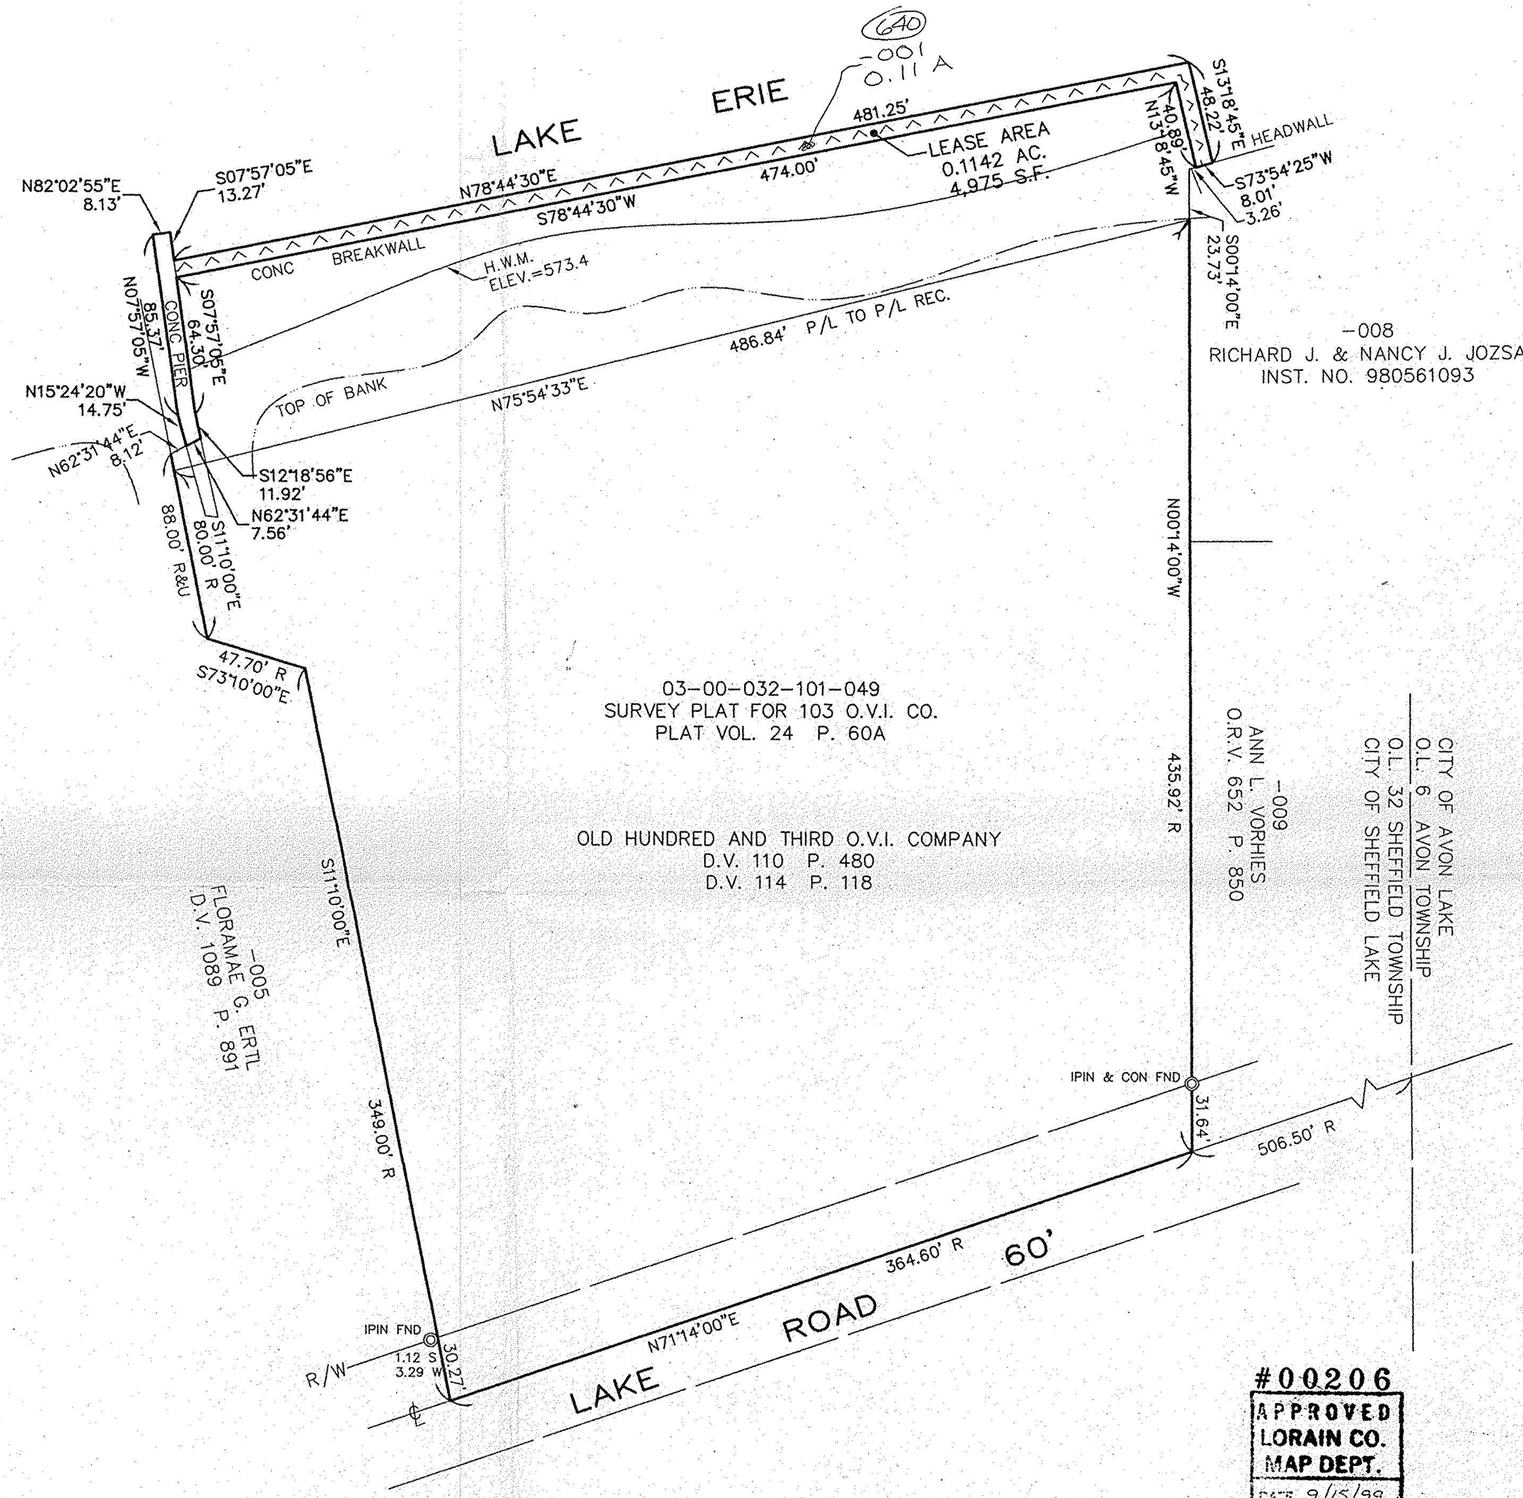

#00206
APPROVED
LORAIN CO.
MAP DEPT.
DATE 9/15/99
PAGE 3-00-032-A
BY T. Falk
LIN NUMBER 00206

STATE OF OHIO
DAVID L. ELWELL
6333
REGISTERED SURVEYOR

David L. Elwell
DAVID L. ELWELL
PROFESSIONAL SURVEYOR NO. 6333

DATE: 01-06-99
DRAWN BY: YY
CH'D BY:
F.B.
DWG. NAME: 98335\D-SURVEY

REVISIONS	
03-24-99	BENCHMARK & H.W.M. ADDED
02-11-99	LEASE AREA REVISED

MAP OF AREA TO BE LEASED FROM STATE OF OHIO

PART OF SUBMERGED LANDS OF LAKE ERIE
NORTH OF ORIGINAL SHEFFIELD TOWNSHIP LOT NO. 32
CITY OF SHEFFIELD LAKE COUNTY OF LORAIN STATE OF OHIO

KS ASSOCIATES, INC.
ENGINEERS/SURVEYORS
424 Middle Avenue
P.O. Box 89
Elyria, Ohio 44036
PHONE: (216) 322-6317 * FAX: (216) 284-0623

ENGINEERS/SURVEYORS KS ASSOCIATES INCORPORATED

SHEET 1 OF 1
JOB NO. 98335