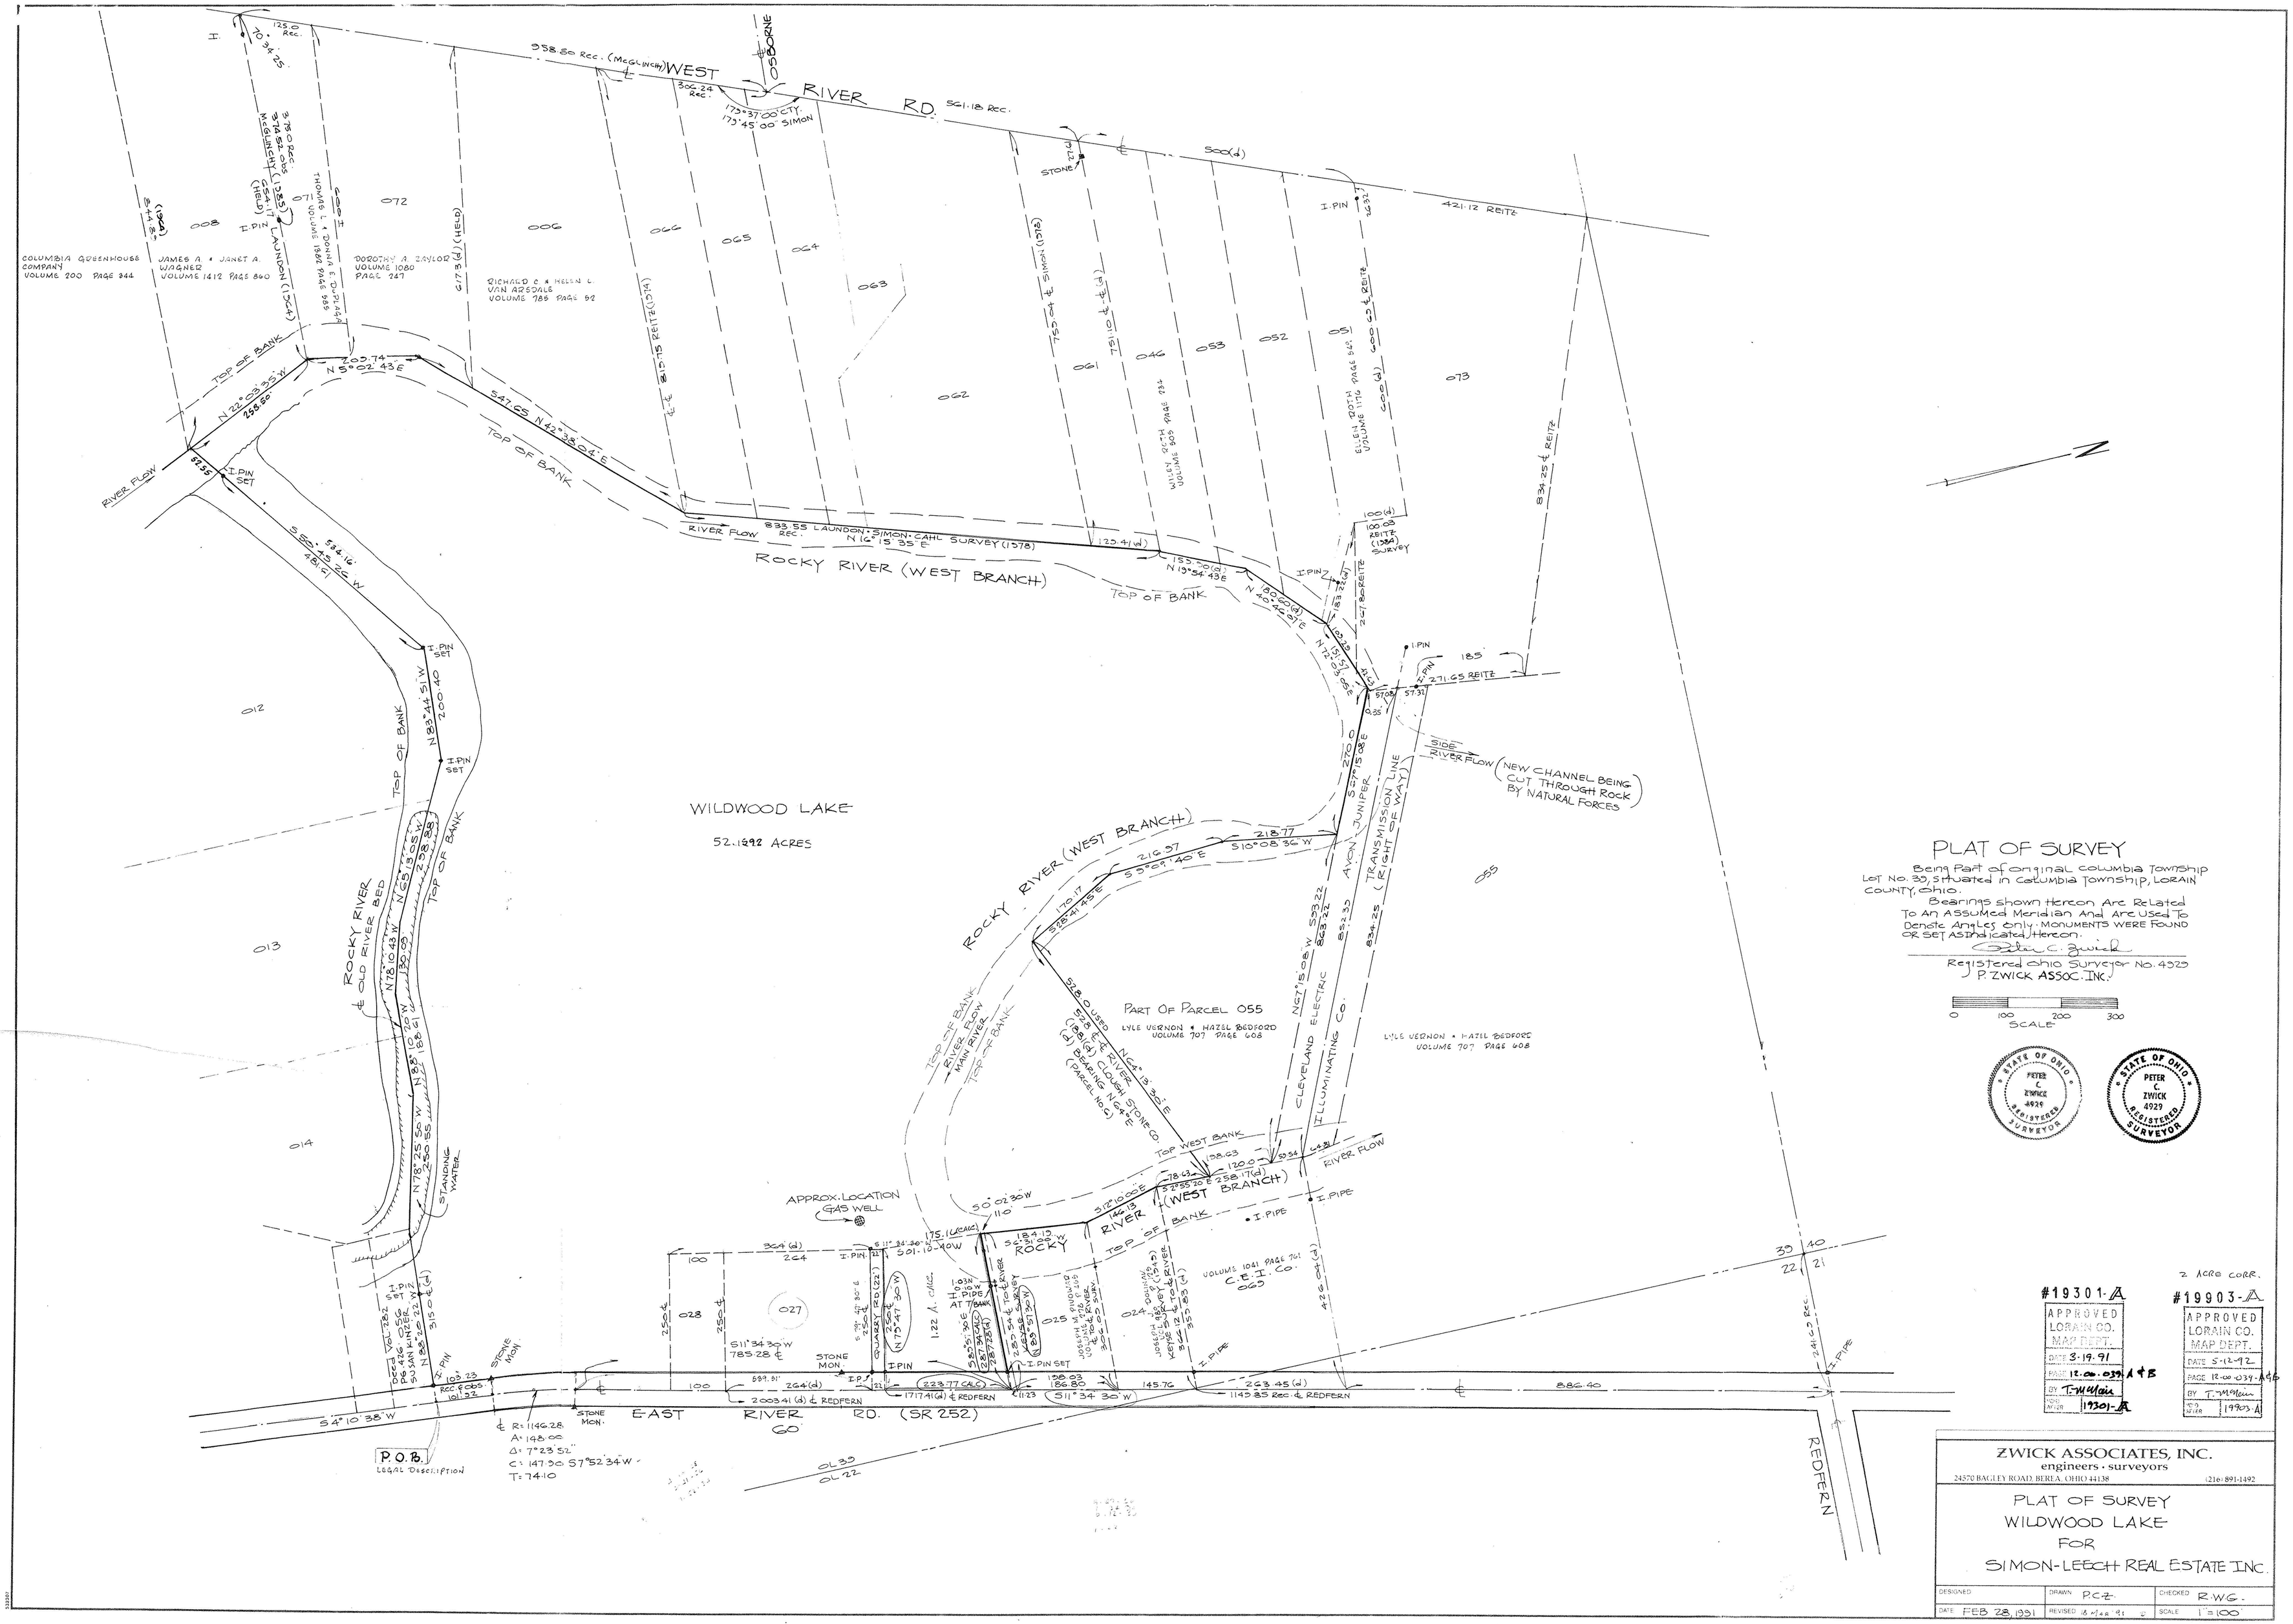

PLAT OF SURVEY

Being Part of original Columbia Township Lot No. 39, Situated in Columbia Township, Lorain County, Ohio.

Bearings shown Hereon Are Related To An Assumed Meridian And Are Used To Denote Angles Only. Monuments Were Found Or Set As Indicated Hereon.

Peter C. Zwick

Registered Ohio Surveyor No. 4929
P. Zwick Assoc. Inc.

0 100 200 300
SCALE