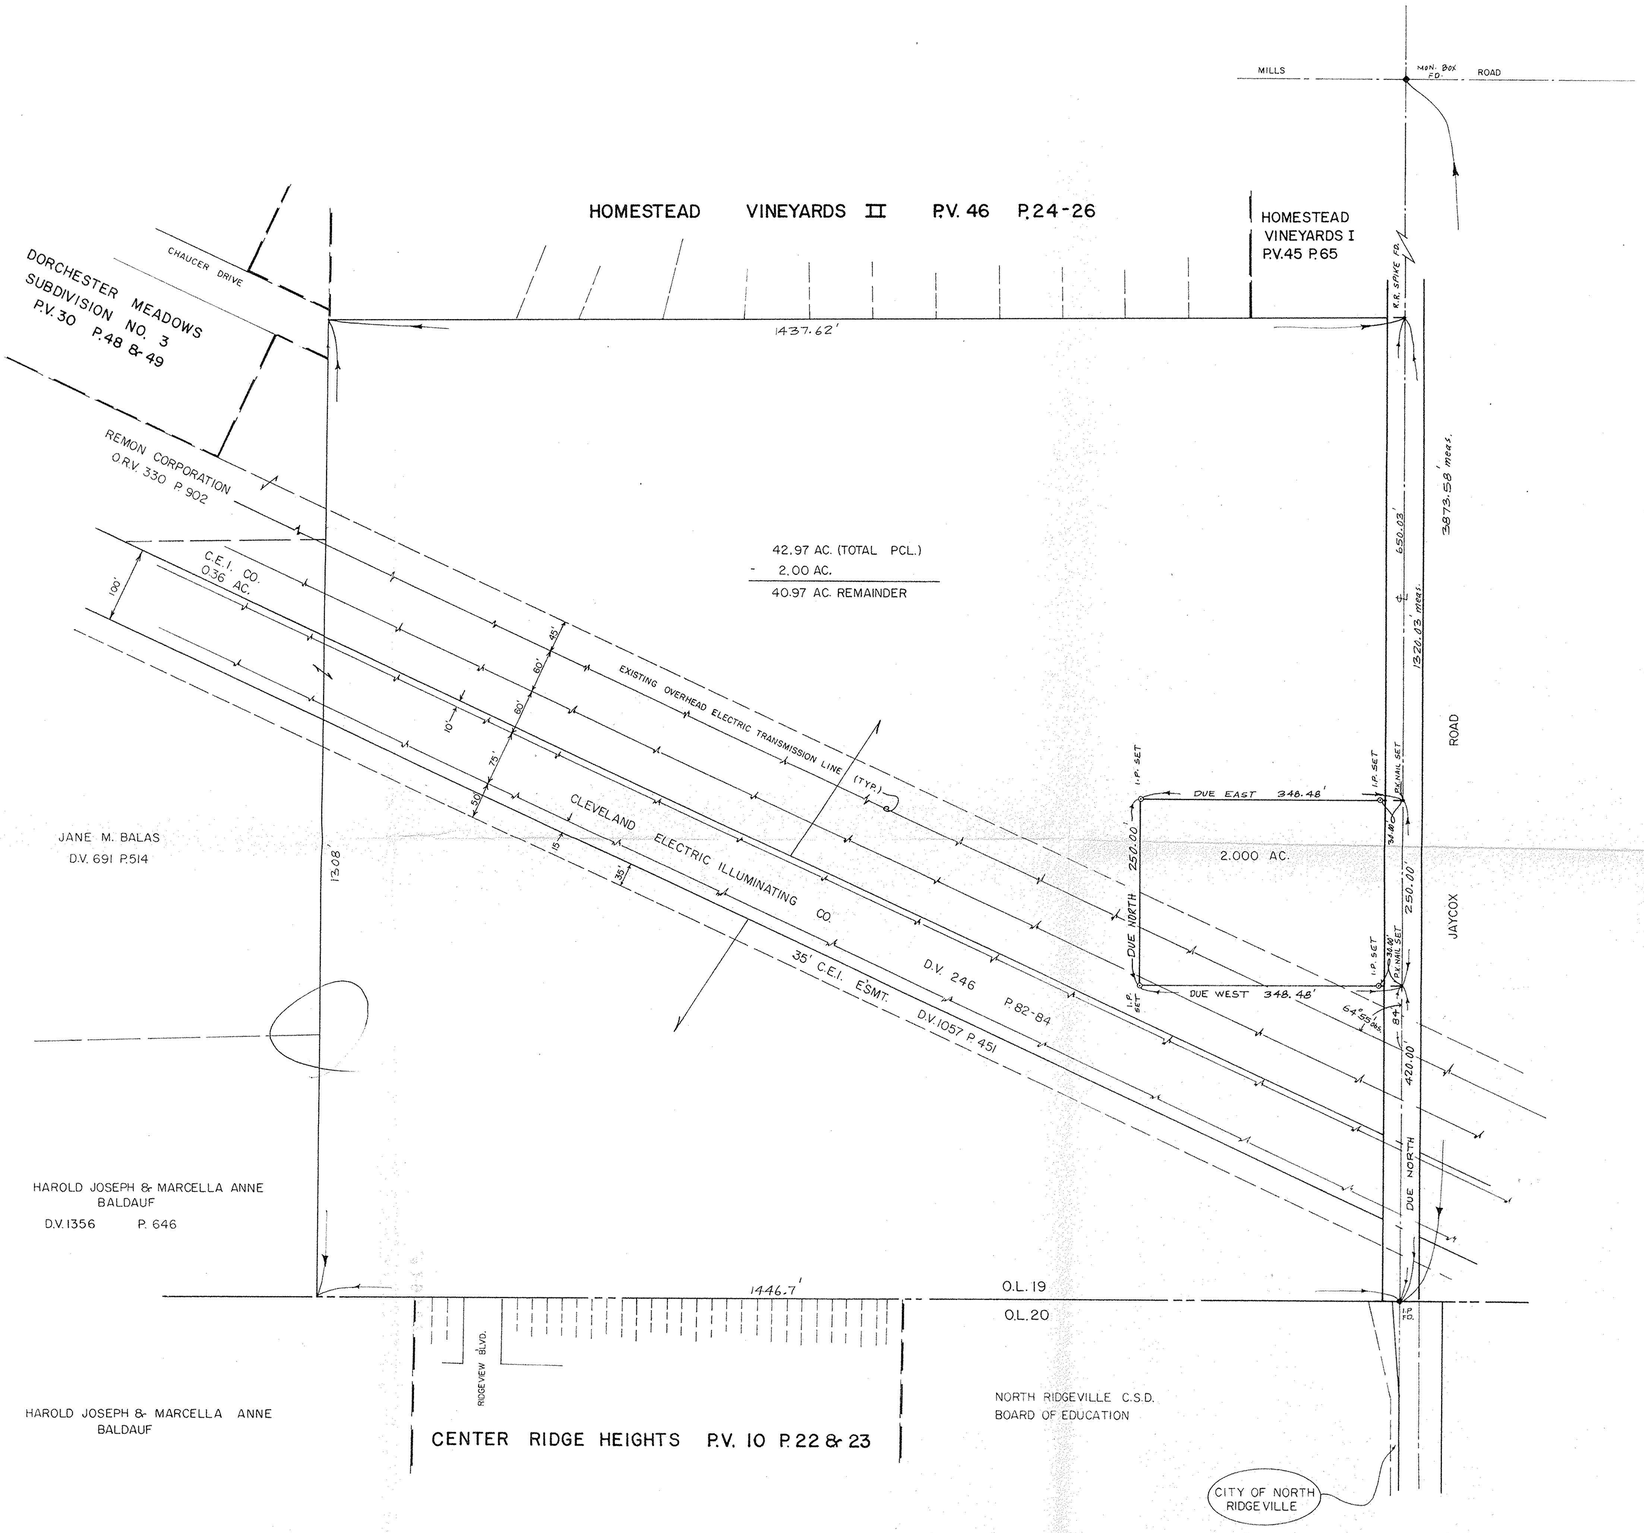

19927

APPROVED
LORAIN CO.
MAP DEPT.
DATE 6-3-92
PAGE 7-00-019-D
BY CAROLYN FRANCIS
VOID AFTER # 19927

07-00-019-000

STATE OF OHIO
DAVID L. ELWELL
6333
REGISTERED SURVEYOR

David L. Elwell
DAVID L. ELWELL - REG. SURVEYOR NO. 6333

REVISIONS

BOUNDARY SURVEY
PART OF ORIGINAL RIDGEVILLE TOWNSHIP LOT NO. 19
CITY OF NORTH RIDGEVILLE, COUNTY OF LORAIN
STATE OF OHIO

FEBRUARY 26th. 1992 SCALE: 1" = 100'

KS ASSOCIATES, INC.
ENGINEERS/SURVEYORS
424 Middle Avenue
P.O. Box 89
Elyria, Ohio 44036
Elyria *(216) 322-6317* • **Lorain** *(216) 244-5757*

ENGINEERS/SURVEYORS
KS
ASSOCIATES INCORPORATED

SHEET 1 OF 1
JOB NO. 92-048

REF: 74-87