HAPONEK & ASSOCIATES, INC. Engineers & Surveyors

34100 Center Ridge Road • NORTH RIDGEVILLE, OHIO 44039 • (216) 327-4776 • Lorain 288-4400

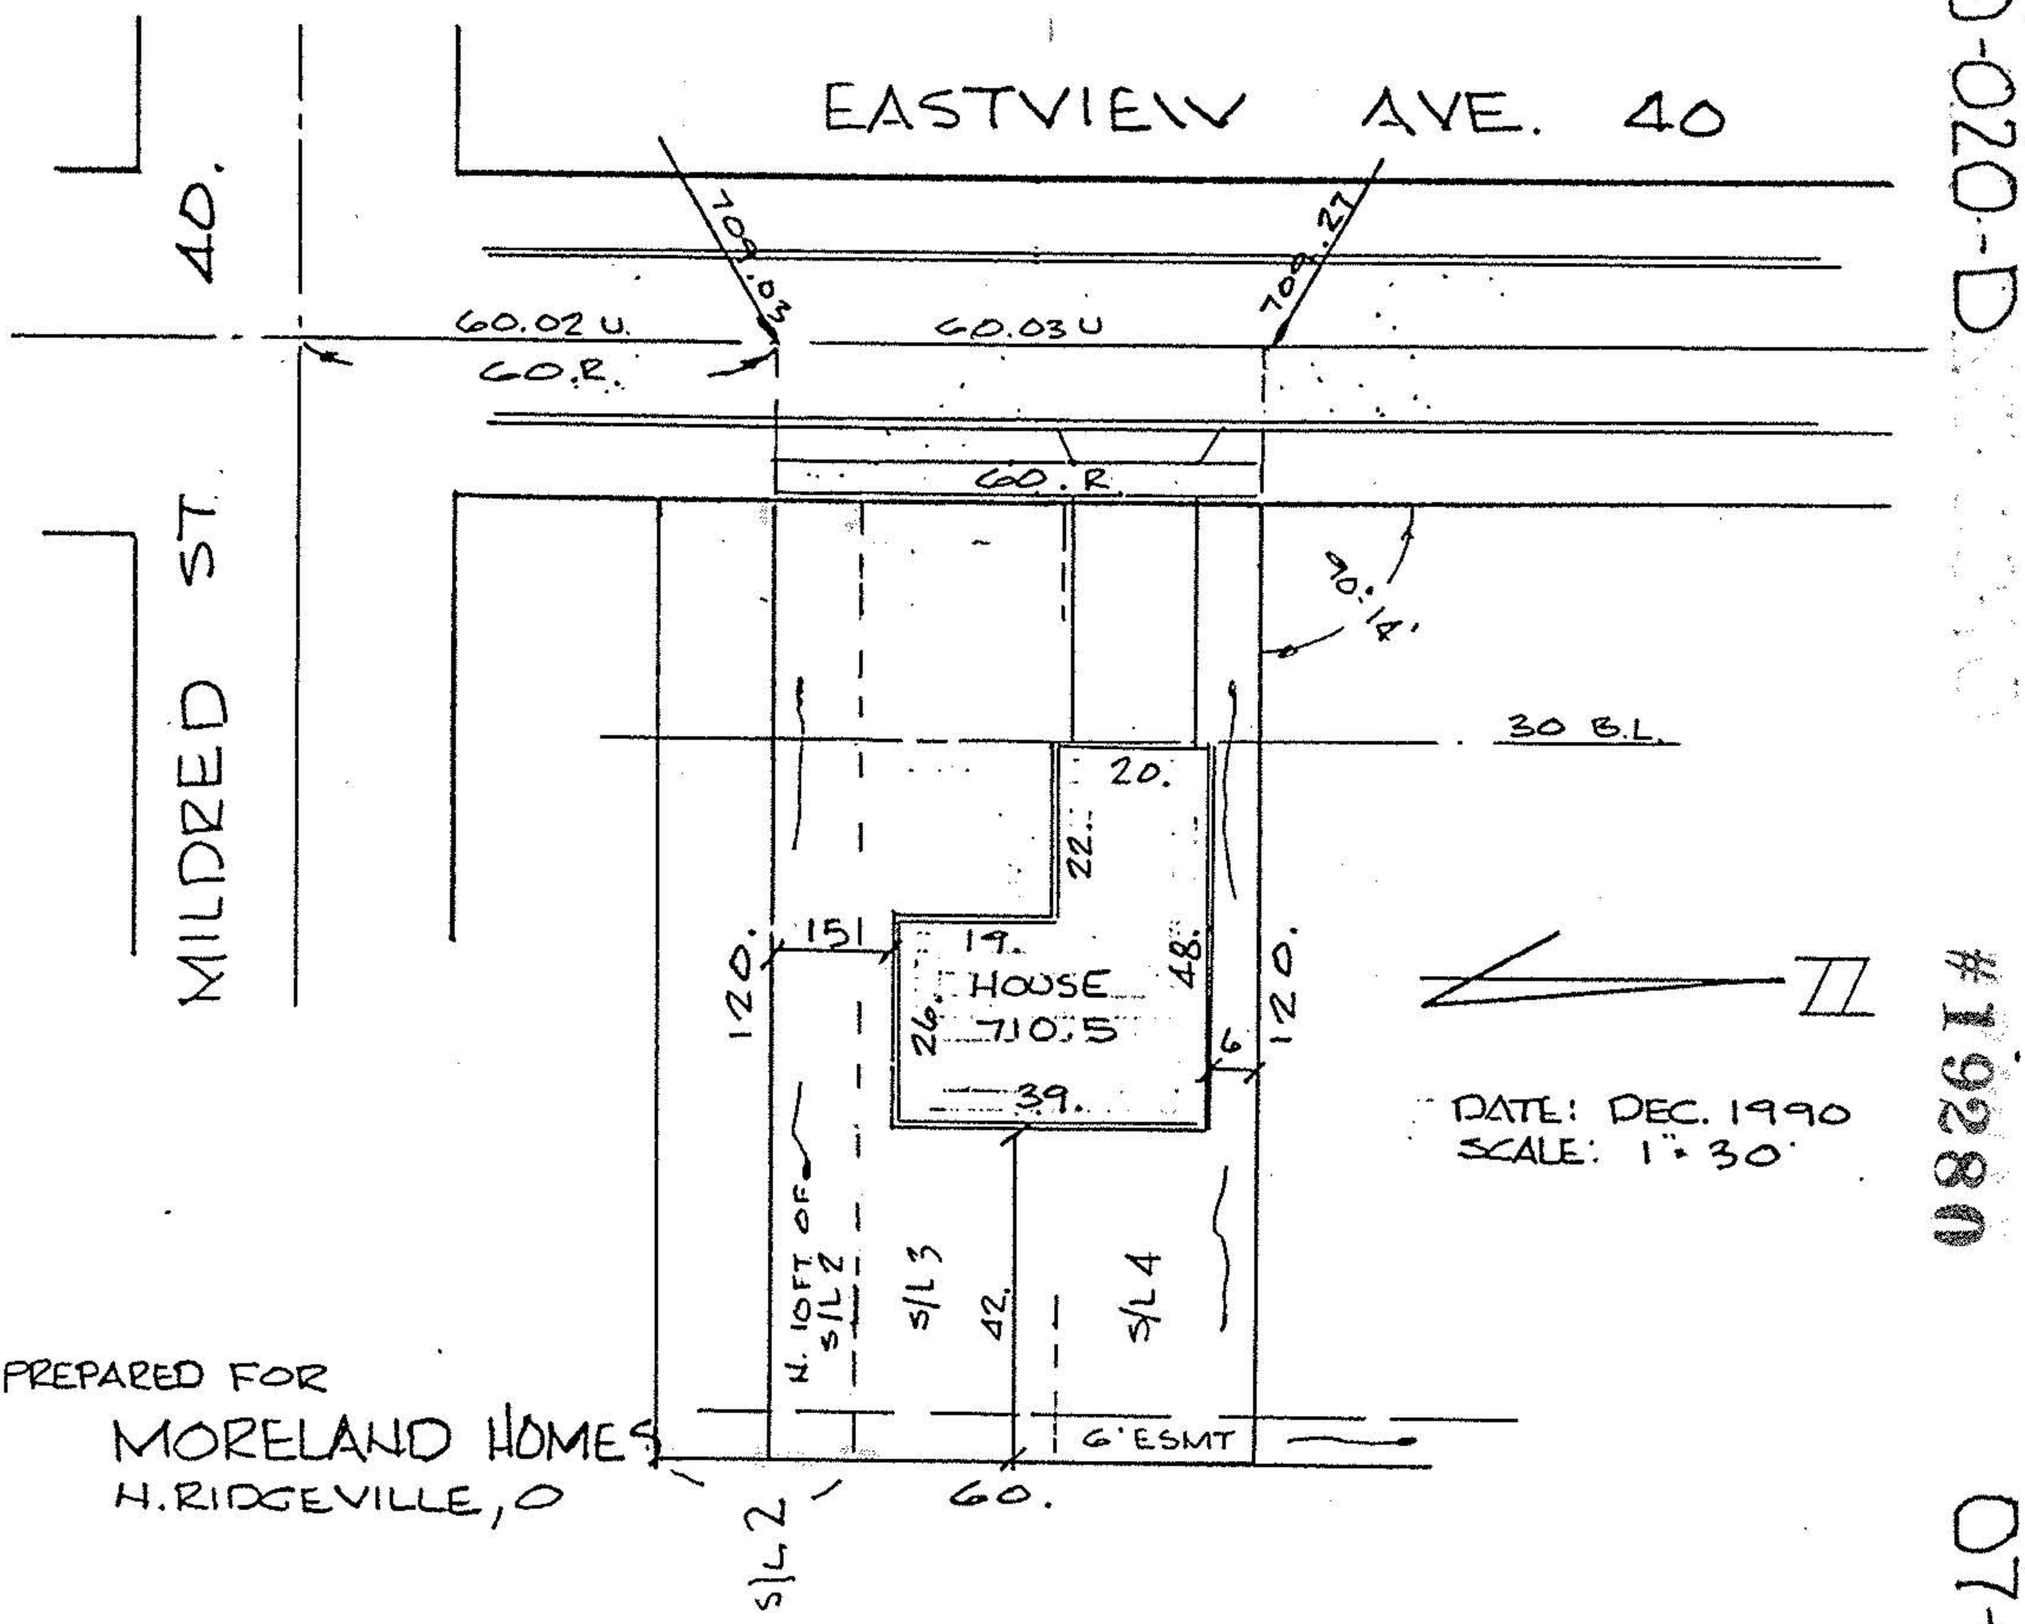

DATE: DEC. 1990
SCALE: 1" = 30'

PREPARED FOR
MORELAND HOMES
N. RIDGEVILLE, O

APPROVED
LORAIN CO.
MAP DEPT.
DATE 2-14-91
PAGE 7-00-020-D
BY CAROLYN FRANCIS
VOID AFTER # 19280

#19280

PLOT PLAN
OF
NORTHERLY 10 FT. OF S/L 2
AND S/L 3 & 4 BLK "T"
CENTER RIDGE HGTS
N. RIDGEVILLE, O

P.P.# 50-07-00-020-131-021 & 022
Plus 10' of -023

No. Revised 1-14-91

#19280 7-00-020-D

07-00-020-131