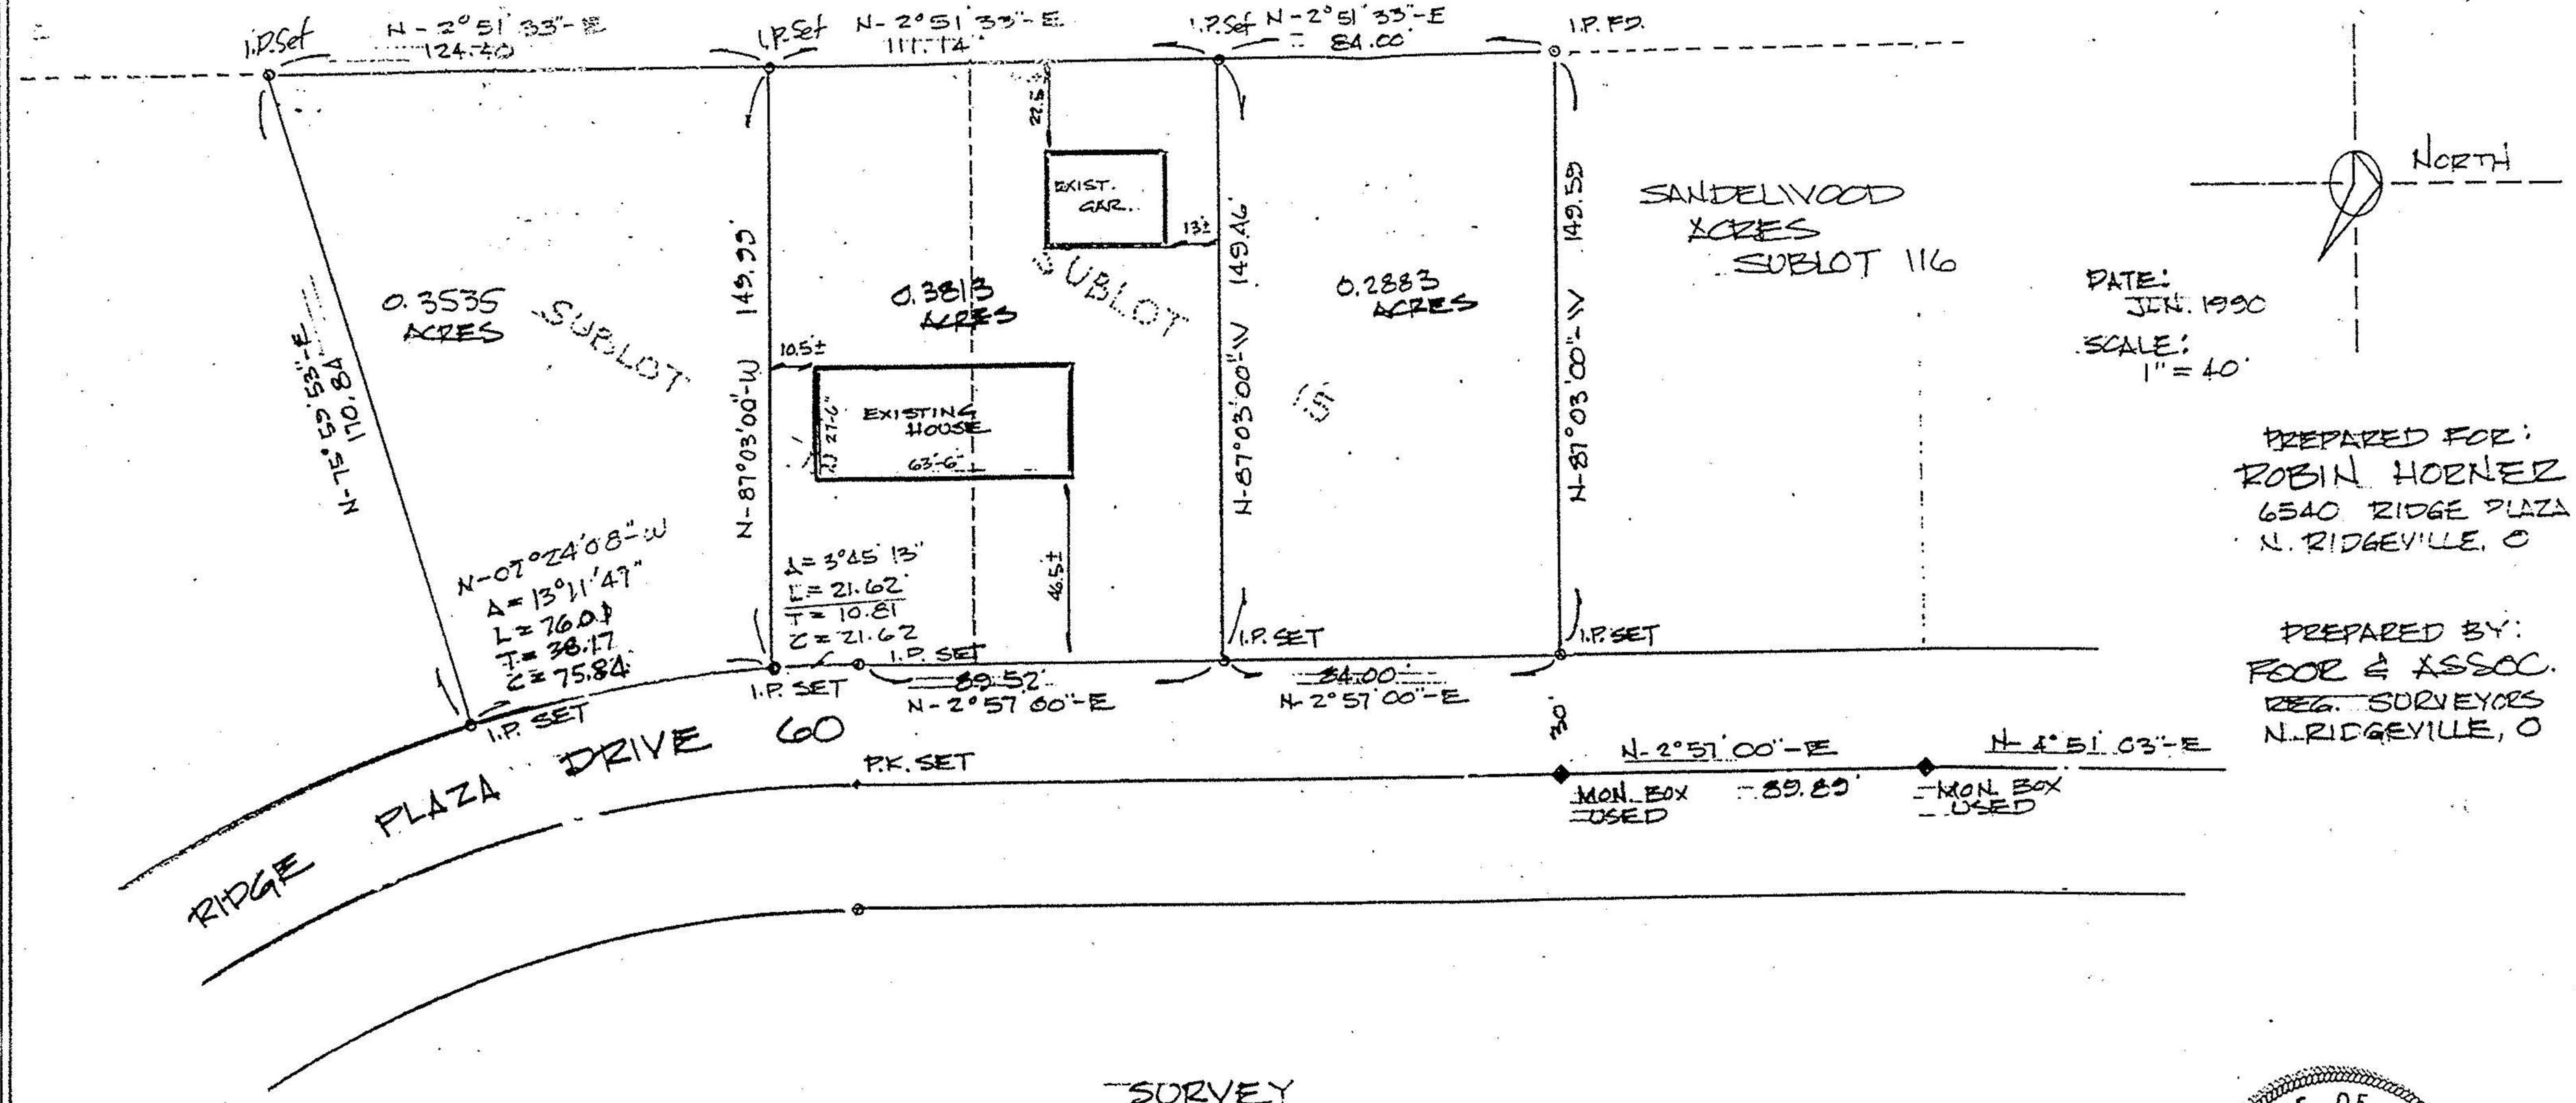

PREPARED FOR:
ROBIN HORNER
6540 RIDGE PLAZA
N. RIDGEVILLE, O

PREPARED BY:
FOOR & ASSOC.
REG. SURVEYORS
N. RIDGEVILLE, O

SURVEY
OF
EXISTING SUBLOTS 13 & 15
RIDGE PLAZA SUBDIVISION NO. 1
RESUBDIVIDING
INTO 3 SUBLOTS PER VARIANCE
GRANTED JULY 26TH, 1984

20089

APPROVED
LORAIN CO.
MAP DEPT.
DATE 10-6-92
PAGE 7-00-021-A
BY CAROLYN FRANCIS
VOID AFTER #1 20089

STATE OF OHIO
JAMES R. FOOR
R.S.-5875
REGISTERED
SURVEYOR

07-00-021-103-