LAUNDON • SIMON • CAHL & ASSOC., INC.
CONSULTING ENGINEERS & SURVEYORS
110 MIDDLE AVE., ELYRIA, O. 44035

SURVEY FOR:

JOHN & LYNDA FETCHET

Orig. Lot 74	City of	Date JAN. 1996 Scale 1"=100'
Orig. Sec	Village of	Dwn. by R.G.G. Chkd. by R.C.
Tract	County of LORAIN	Job No. 96-2822 F.B.
Township of COLUMBIA	State of OHIO	Printed

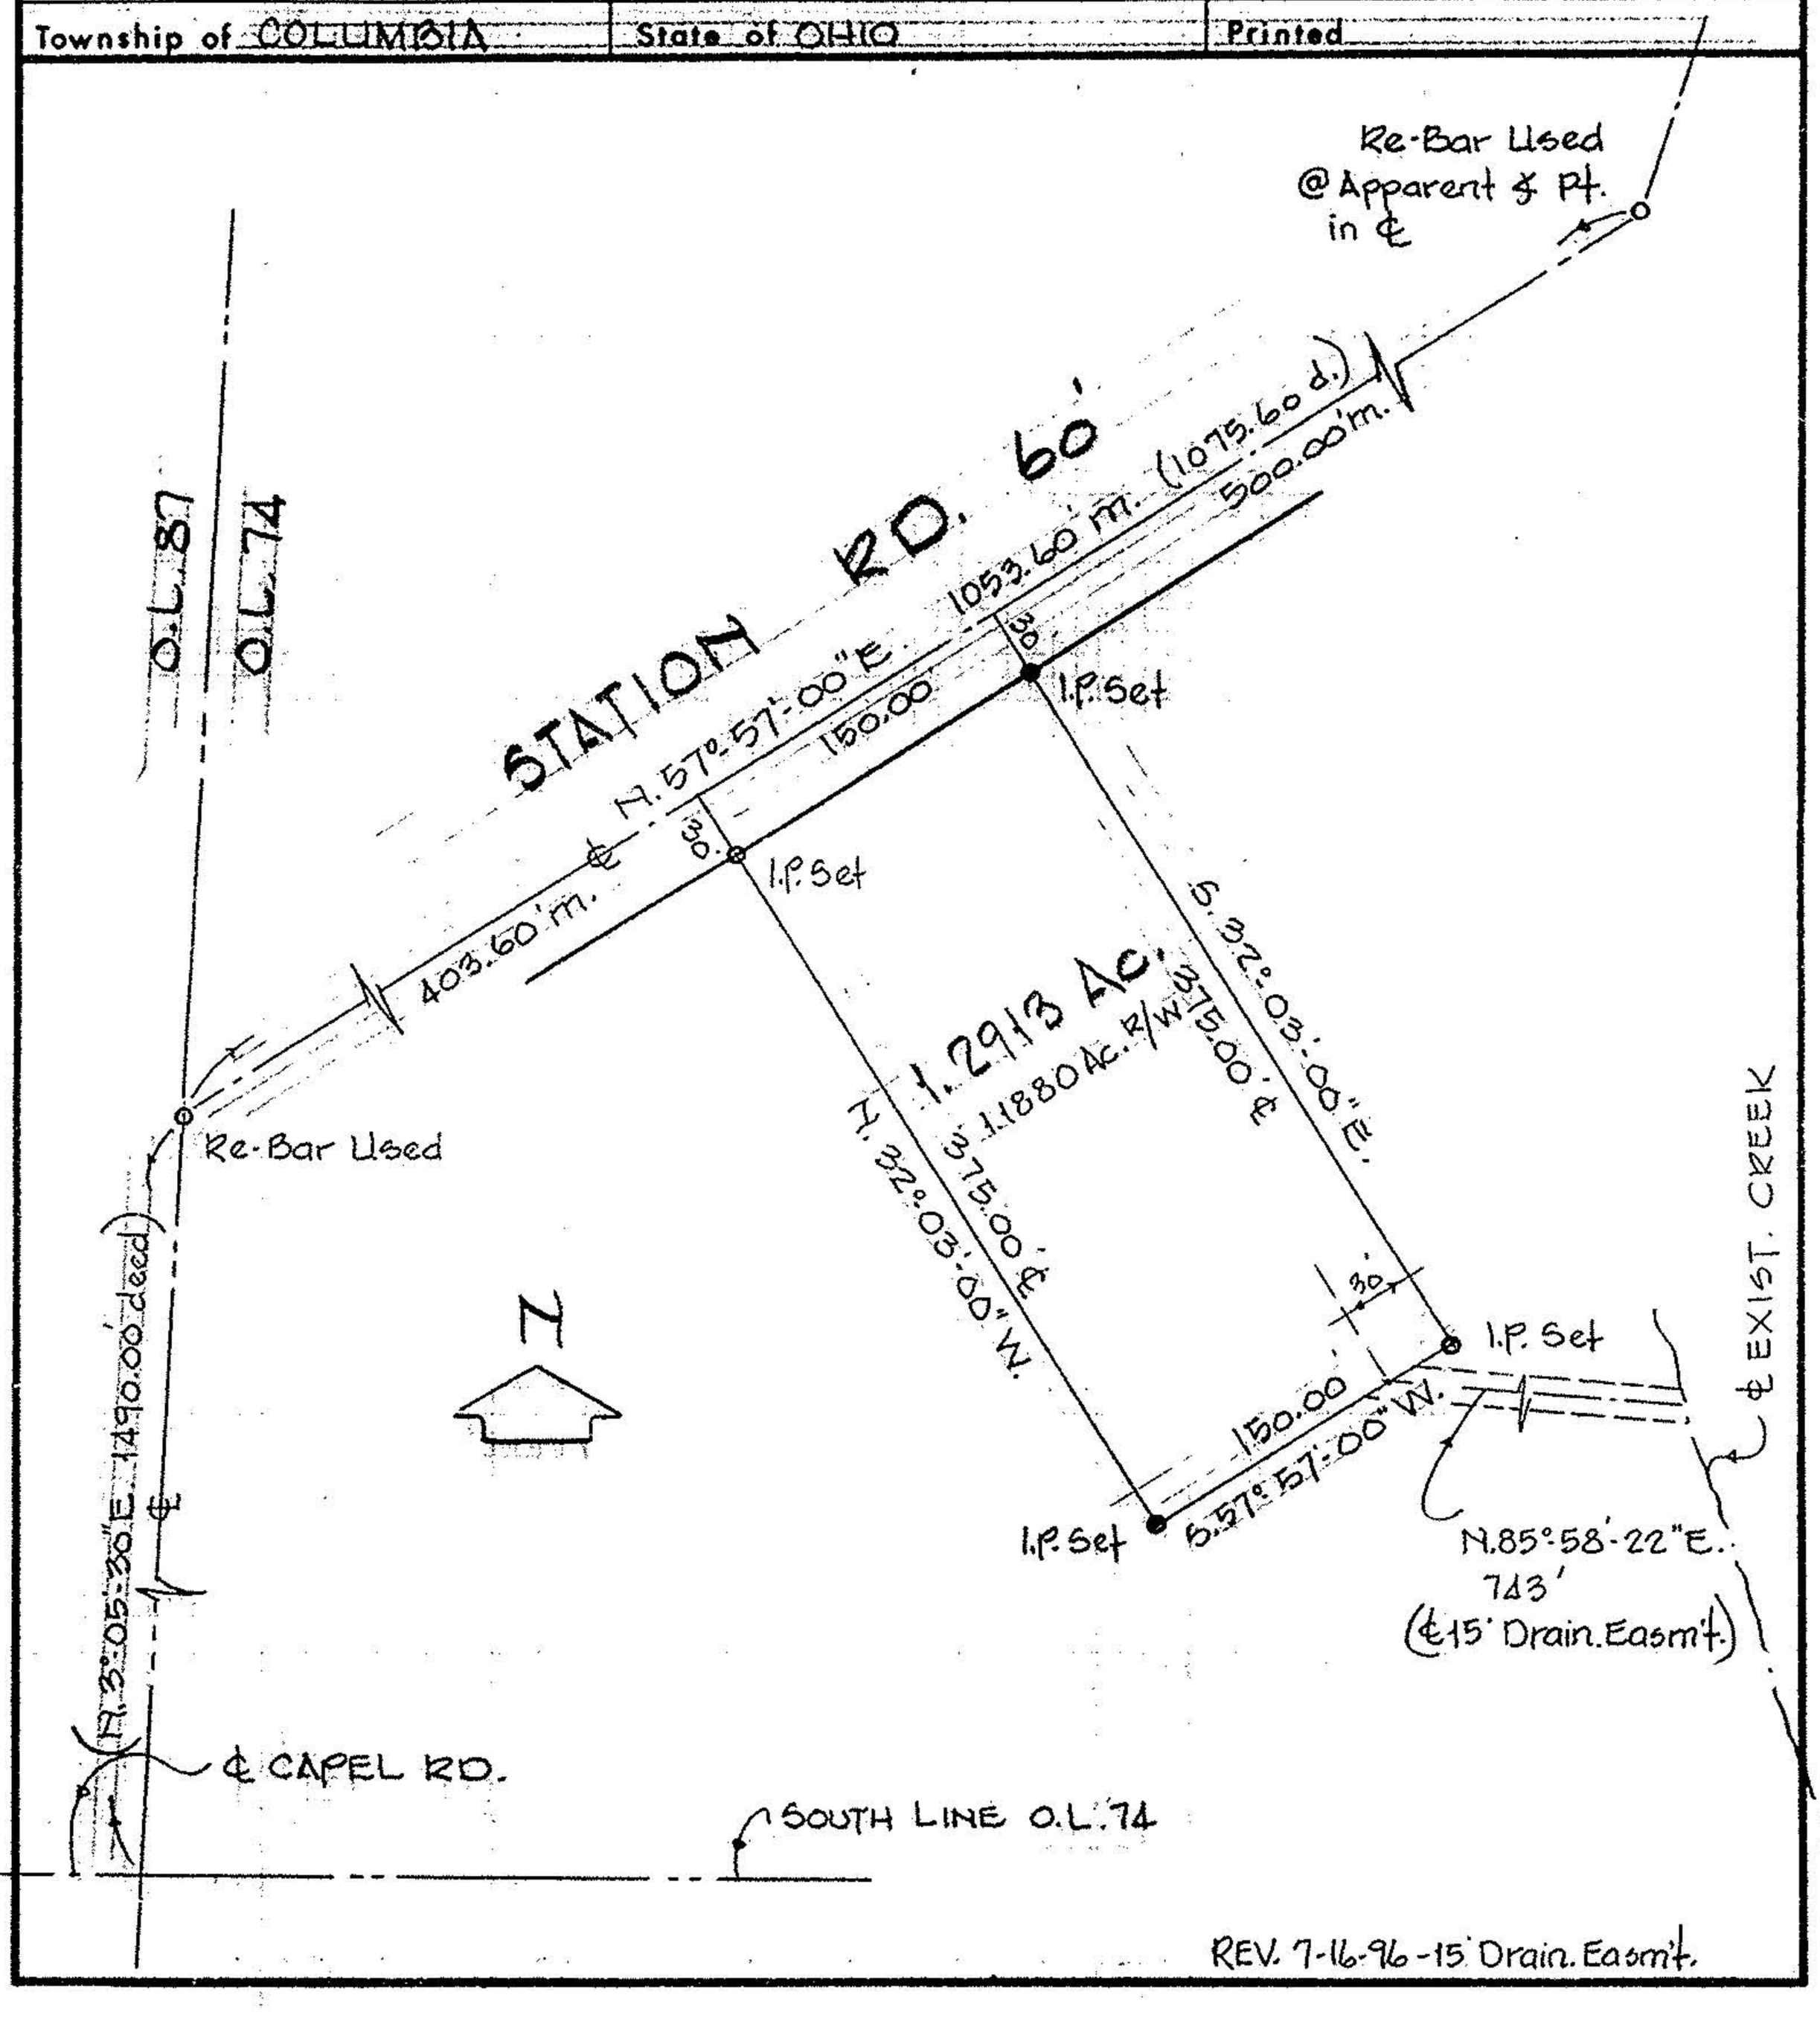

REV. 7-16-96 -15' Drain. Easm't.