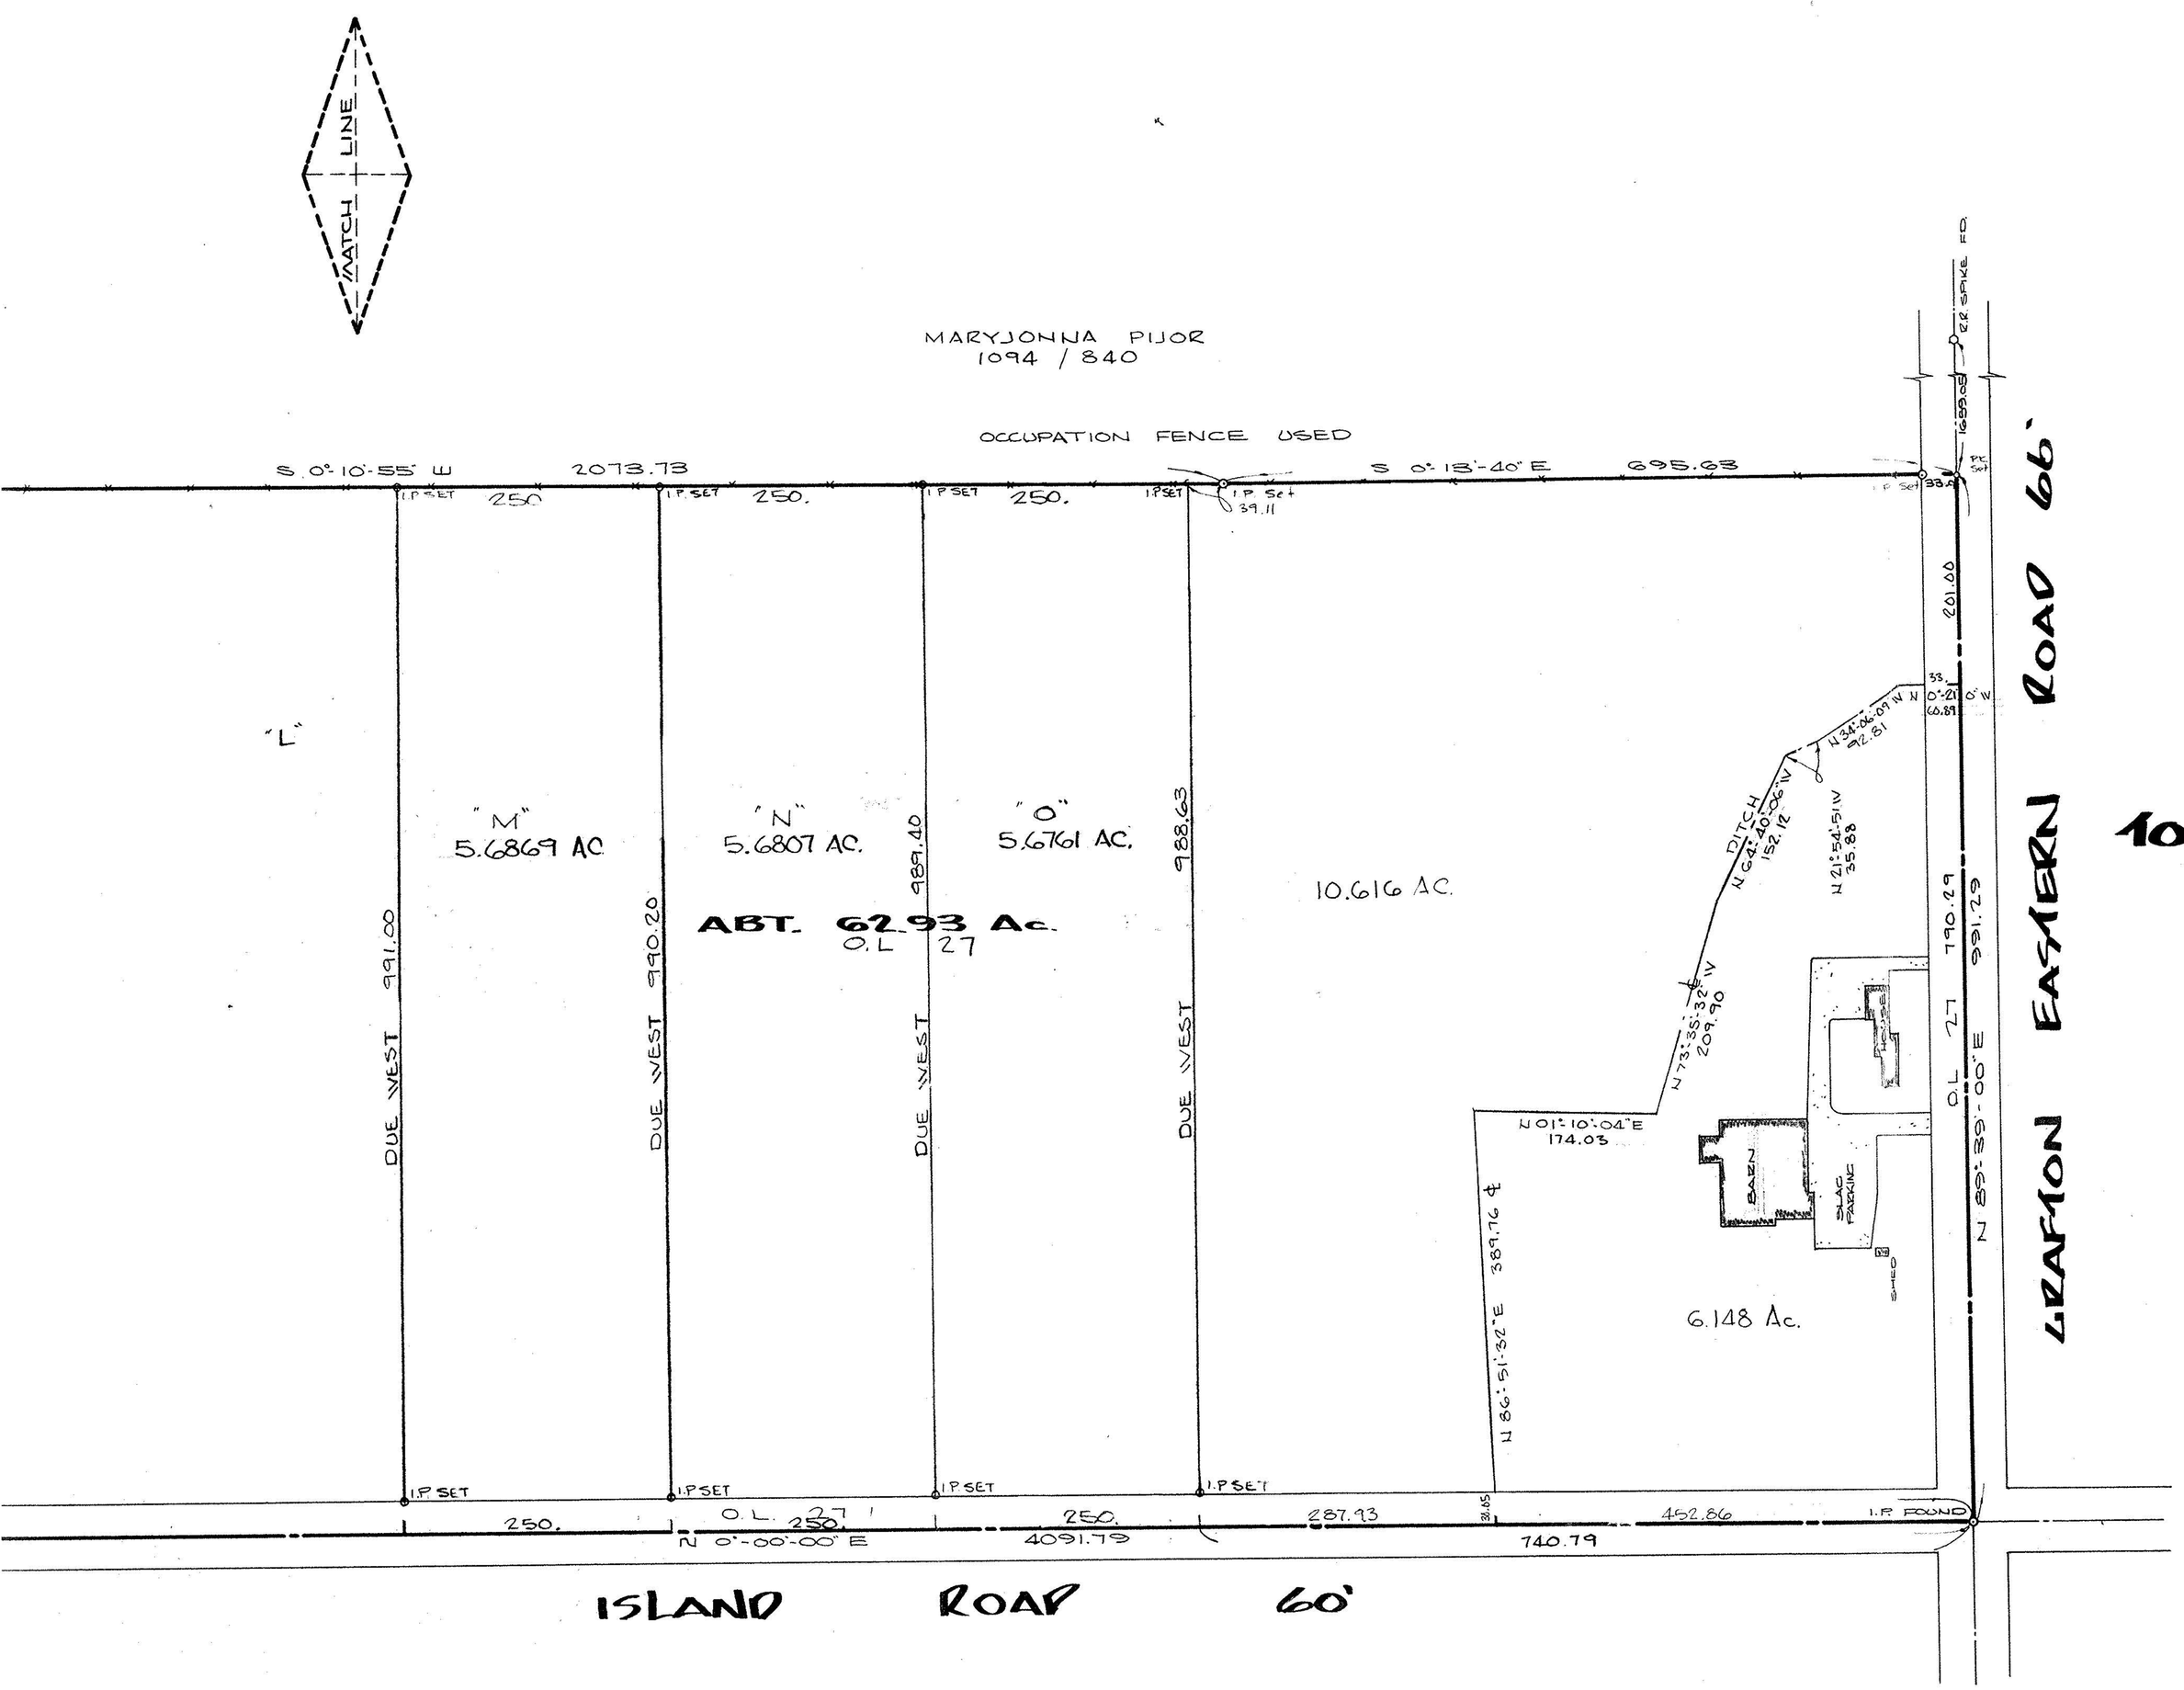

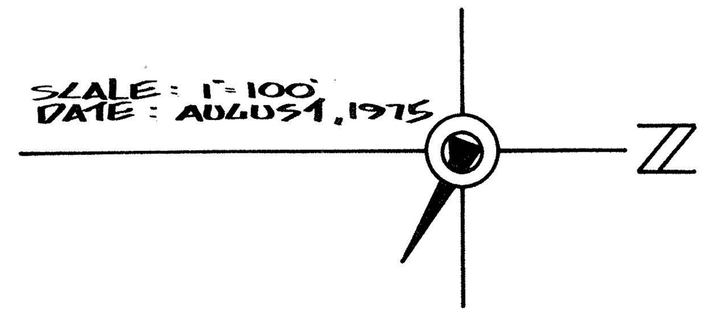

SURVEY

OF PART OF

GRAFTON TOWNSHIP LOT No. 34

AND

GRAFTON TOWNSHIP LOT No. 27

TOWNSHIP OF GRAFTON COUNTY OF LORAIN

STATE OF OHIO

PREPARED FOR

HAROLD K TYRRELL

35083 GRAFTON - EASTERN ROAD

GRAFTON, OHIO

AND

JOHNNY BLEVINS

PREPARED BY

J. R FOOR AND **ASSOCIATES**

REGISTERED SURVEYORS

N. RIDGEVILLE, OHIO

AND

HAPONEK AND ASSOC. INC.

34100 CENTER RIDGE RD.

N. RIDGEVILLE, O

SURVEYORS

PH 327-4776

STATE OF OHIO
JAMES R. FOOR
S-5876
REGISTERED SURVEYOR

STATE OF OHIO
DANE A. HAPONEK
S-6211
REGISTERED SURVEYOR

#16818

APPROVED
LORAIN CO.
MAP DEPT.
DATE 6.27.86
PAGE 16-C
BY T. McMain
VOID AFTER

MAP RECD 7/16/86

REVISED MAY 9, 1986 ADDED 10.616 AC & 6.148 AC PCL
REVISED JUNE 1, 1981 ADDED PCLS "M", "N" & "O"
REVISED NOV., 1976 ADDED REMAINDER ACRES SHEET 1 OF 2
REVISED DEC., 1975

#75-82