12-00-045-000

HAPONEK & ASSOCIATES, INC.

Engineers & Surveyors
34100 Center Ridge Road
NORTH RIDGEVILLE, OHIO 44039
(216) 327-4776

DATE: APRIL 1986 SCALE 1"=100'

SURVEY

OF PART OF

ORIGINAL COLUMBIA TWP LOT 45
SUBDIVISION LOT No 3
TWP. OF COLUMBIA COUNTY OF LORAIN
STATE OF OHIO

PREPARED FOR:

EDWIN T. BUTLER
25060 ROYALTON RD.
COLUMBIA STA., O.

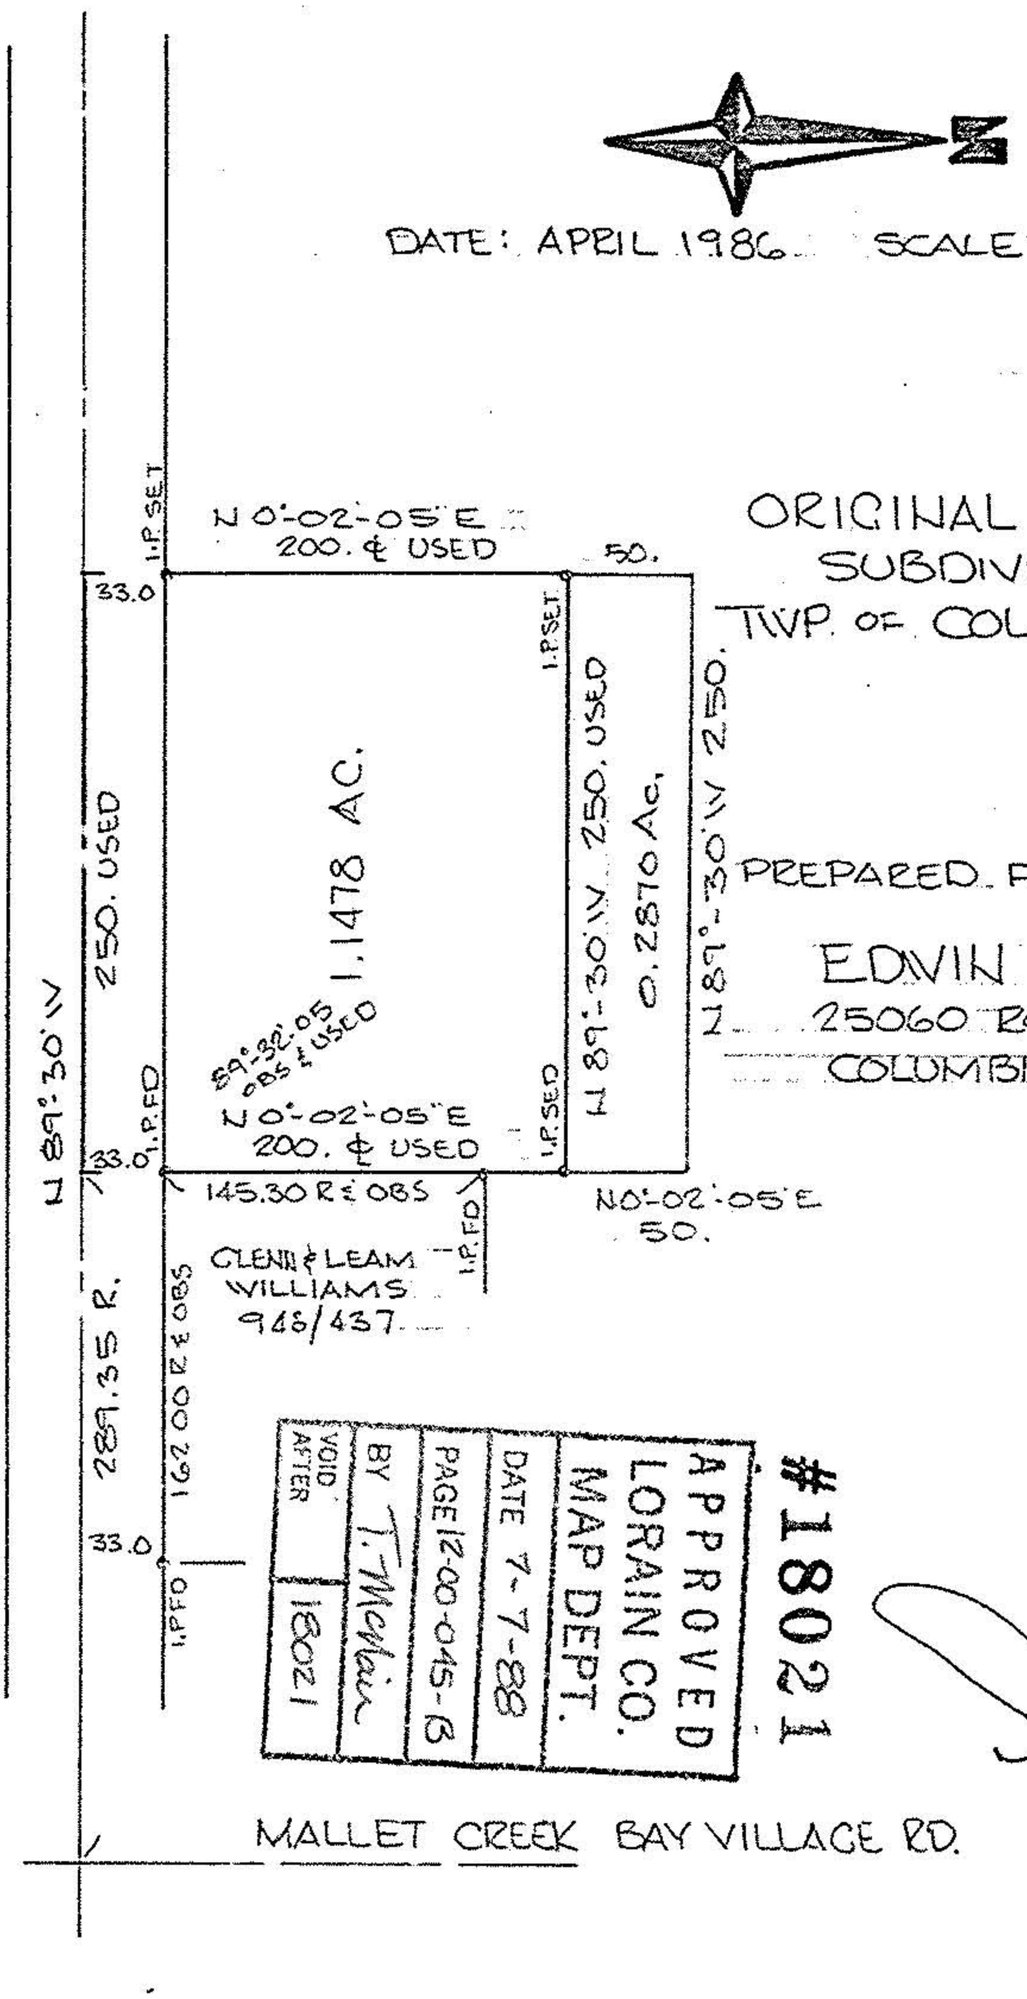

APPROVED
LORAIN CO.
MAP DEPT.
DATE 7-7-88
PAGE 12-00-045-B
BY T. McClain
VOID AFTER
18021

#18021

STATE OF OHIO
DANE
A.
HAPONEK
S-6211
REGISTERED
SURVEYOR

12-00-045-B