File 4518 A

LOT SPLIT FOR

DAVID LINVILLE

OF PART OF ORIGINAL
COLUMBIA TOWNSHIP
LOT NO. 38 NOW IN
COLUMBIA TOWNSHIP,
LORAIN COUNTY, OHIO.

APR. 9, 1990 SCALE 1" = 60'

Giles Nelson
GILES NELSON PE, PS.

DISTANCES SHOWN HEREON ARE IN FEET AND DECIMAL PARTS THEREOF; BEARINGS ARE TO AN ASSUMED MERIDIAN AND ARE SHOWN TO DEFINE ANGLES ONLY; IRON PINS WERE SET AT ALL POINTS MARKED THUS —●—; ALL OF WHICH I CERTIFY TO BE CORRECT.

Giles Nelson

STATE OF OHIO
GILES F. NELSON
4630
REGISTERED SURVEYOR

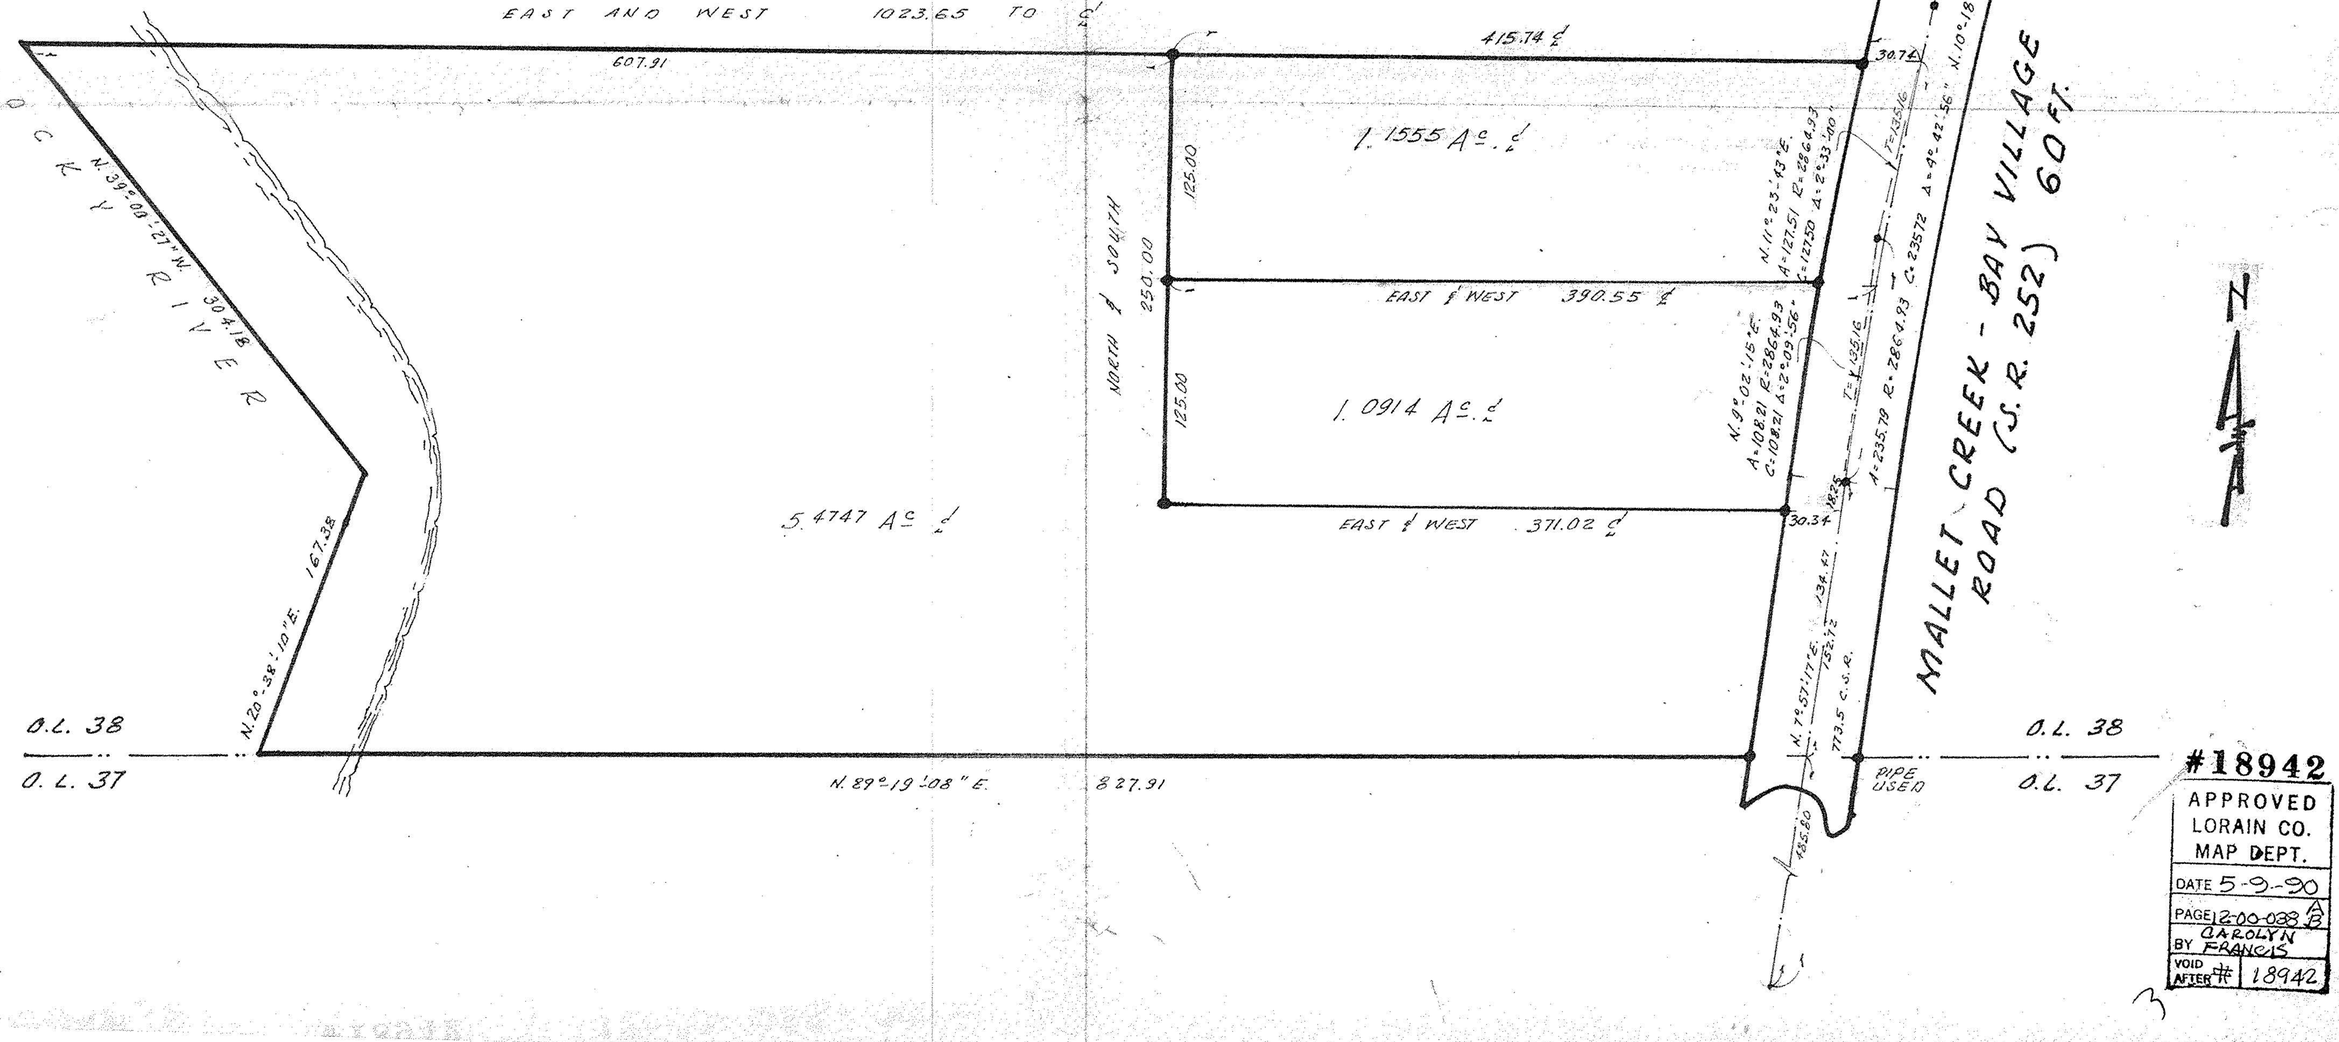

#18942

APPROVED
LORAIN CO.
MAP DEPT.
DATE 5-9-90
PAGE 12-00-038 A/B
BY CAROLYN FRANCIS
VOID AFTER # 18942