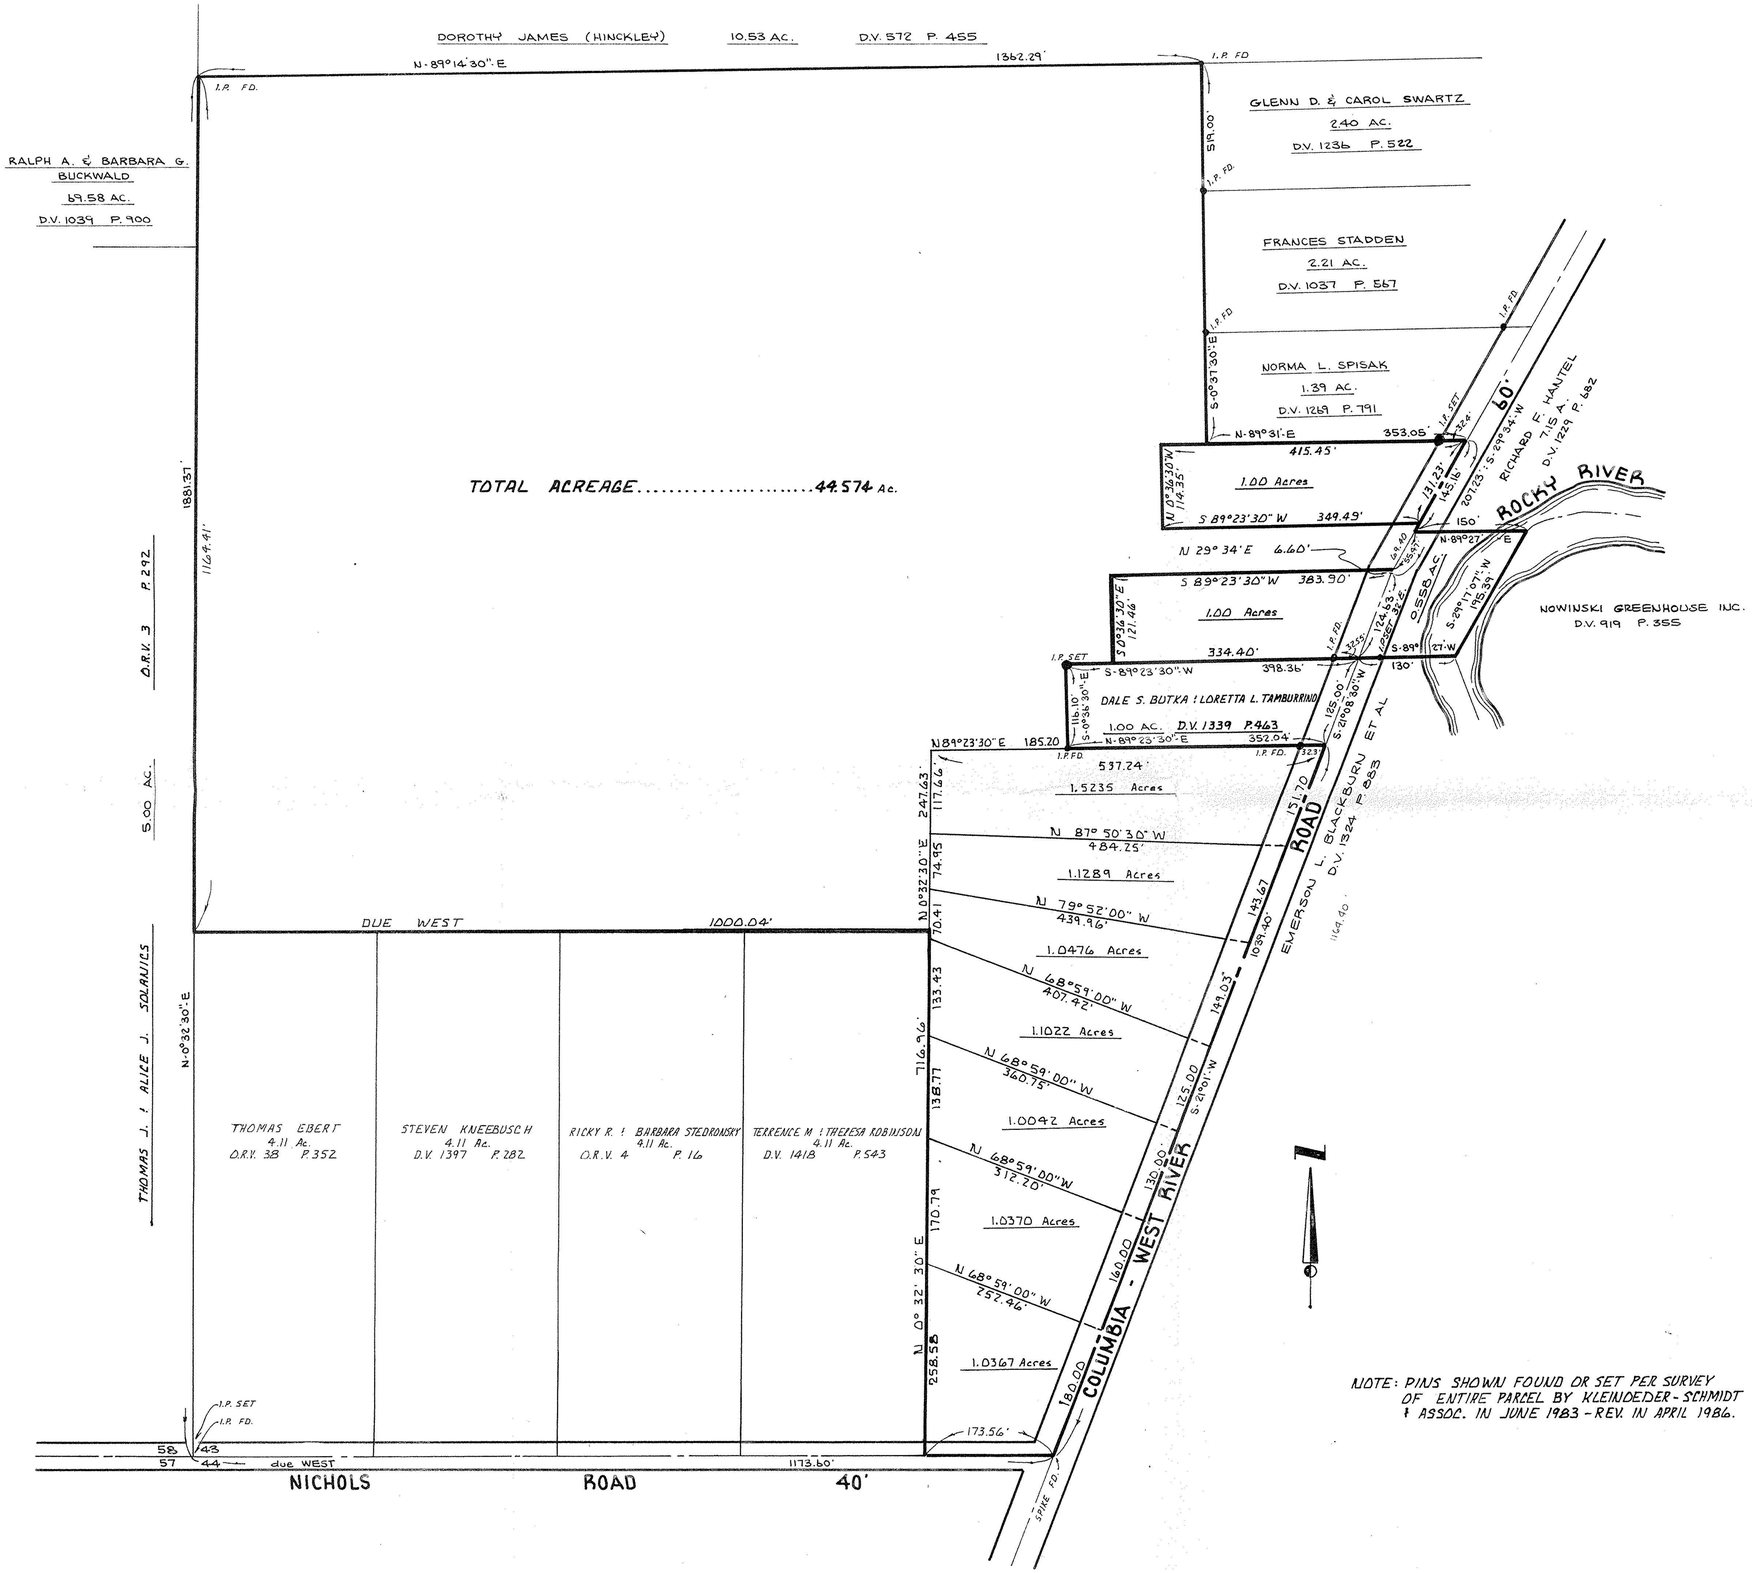

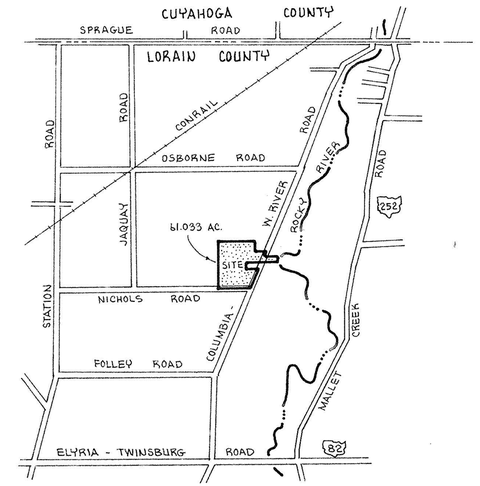

AREA MAP
NO SCALE

NOTE: PINS SHOWN FOUND OR SET PER SURVEY OF ENTIRE PARCEL BY KLEINDEDER-SCHMIDT & ASSOC. IN JUNE 1983 - REV. IN APRIL 1986.

12-00-043-000

SURVEY MAP

PART OF ORIGINAL COLUMBIA TWP. LOT Nº 43

TOWNSHIP OF COLUMBIA — COUNTY OF LORAIN — STATE OF OHIO

SCALE: 1" = 100'

FEB. 1988
REV. 4-28-88
REV. 7-28-88

PREPARED BY
ENGINEERS/SURVEYORS
KS ASSOCIATES INCORPORATED

David J. Elwell
REG. SURV. NO. 6333

#18060

APPROVED
LORAIN CO.
MAP DEPT.
DATE 8-2-88
PAGE 12-00-043 A & B
BY Carol Francis
VOID AFTER # 18060

83-62