PLAT OF SURVEY AND PARCEL SPLIT

MADE FOR AND AT THE INSTANCE OF

NANCY K. LOHRER AND WAYNE F. DIEDERICH

BEING A PART OF ORIGINAL RIDGEVILLE TOWNSHIP LOT Nº 16
NOW IN THE
CITY OF NORTH RIDGEVILLE, LORAIN COUNTY, OHIO

I DECLARE THIS PLAT TO BE A TRUE REPRESENTATION OF AN ACTUAL FIELD SURVEY MADE BY ME IN OCTOBER, 1995. PERFORMED TO THE STANDARDS SET FORTH IN ORC 4733-37 AND CORRECT TO THE BEST OF MY KNOWLEDGE AND BELIEF. DISTANCES ARE GIVEN IN FEET AND DECIMAL PARTS THEREOF. NORTH DATUM USED IS THE BEARING OF RECORD FOR THE CENTERLINE OF JAYCOX ROAD. PROPERTY CORNERS WERE FOUND OR SET AS INDICATED.

ZWICK ASSOCIATES, INC.
ENGINEERS • SURVEYORS
1344 WEST BAGLEY ROAD 216/891-1492
BEREA, OHIO 44017-2912 FAX 891-1628

Donald E. Himes 10/31/95

STATE OF OHIO
DONALD E. HIMES
6162
REGISTERED SURVEYOR
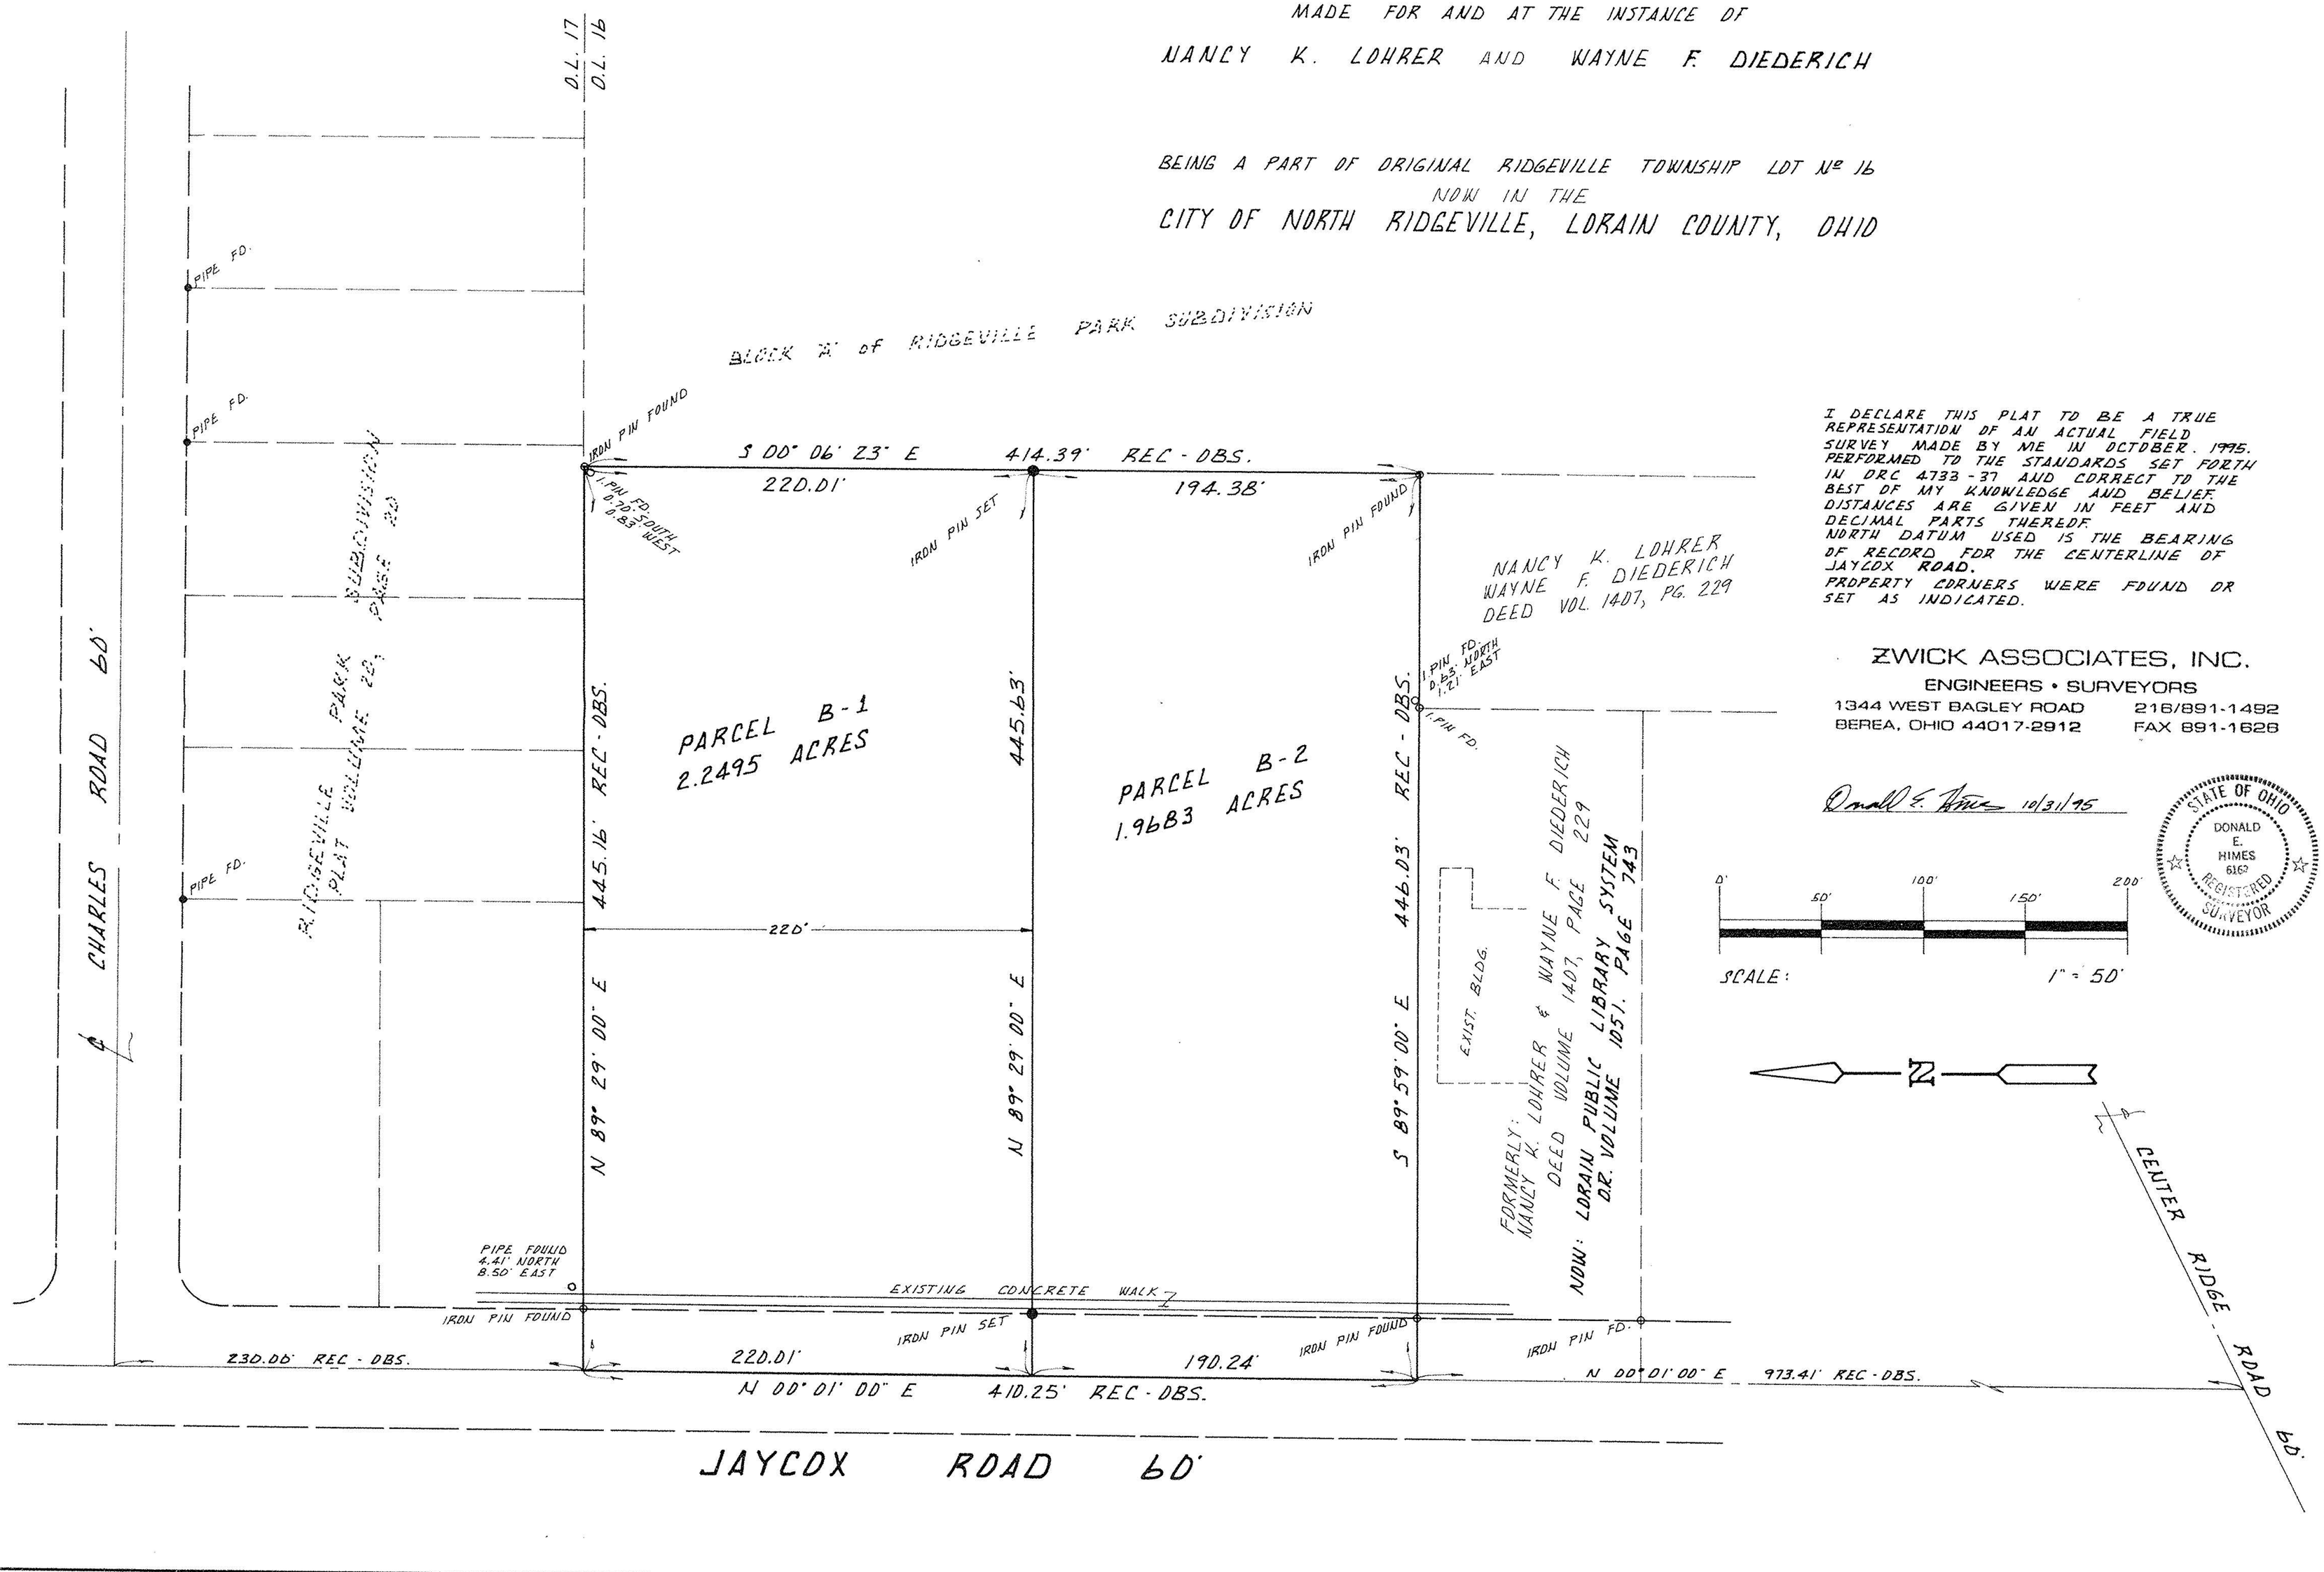
0' 50' 100' 150' 200'
SCALE: 1" = 50'