SURVEYOR'S CERTIFICATE

BEING PART OF SHEFFIELD VILLAGE AND KNOWN AS BEING PART OF ORIGINAL SHEFFIELD TOWNSHIP LOT NO. 74, COUNTY OF LORAIN, STATE OF OHIO CONTAINING 4.7442 ACRES OF LAND, BEING THE SAME TRACT AS DESCRIBED IN O.R. VOLUME 1420, PAGE 430, LORAIN COUNTY DEED RECORDS. DIMENSIONS SHOWN ON THIS MAP ARE EXPRESSED IN FEET AND DECIMAL PARTS THEREOF AND ALL BEARINGS ARE TO AN ASSUMED MERIDIAN AND ARE USED TO INDICATE ANGLES ONLY. PERMANENT MONUMENTS WERE FOUND OR SET AT ALL POINTS AS INDICATED • OR AS OTHERWISE STATED. I HEREBY CERTIFY THAT I HAVE SURVEYED THE PREMISES AND PREPARED THIS MAP AND THAT SAID MAP IS CORRECT.

STATE OF OHIO
DOUGLAS H. MOSLEY
6303
REGISTERED PROFESSIONAL SURVEYOR

DOUG MOSLEY
REGISTERED SURVEYOR NO. 6303

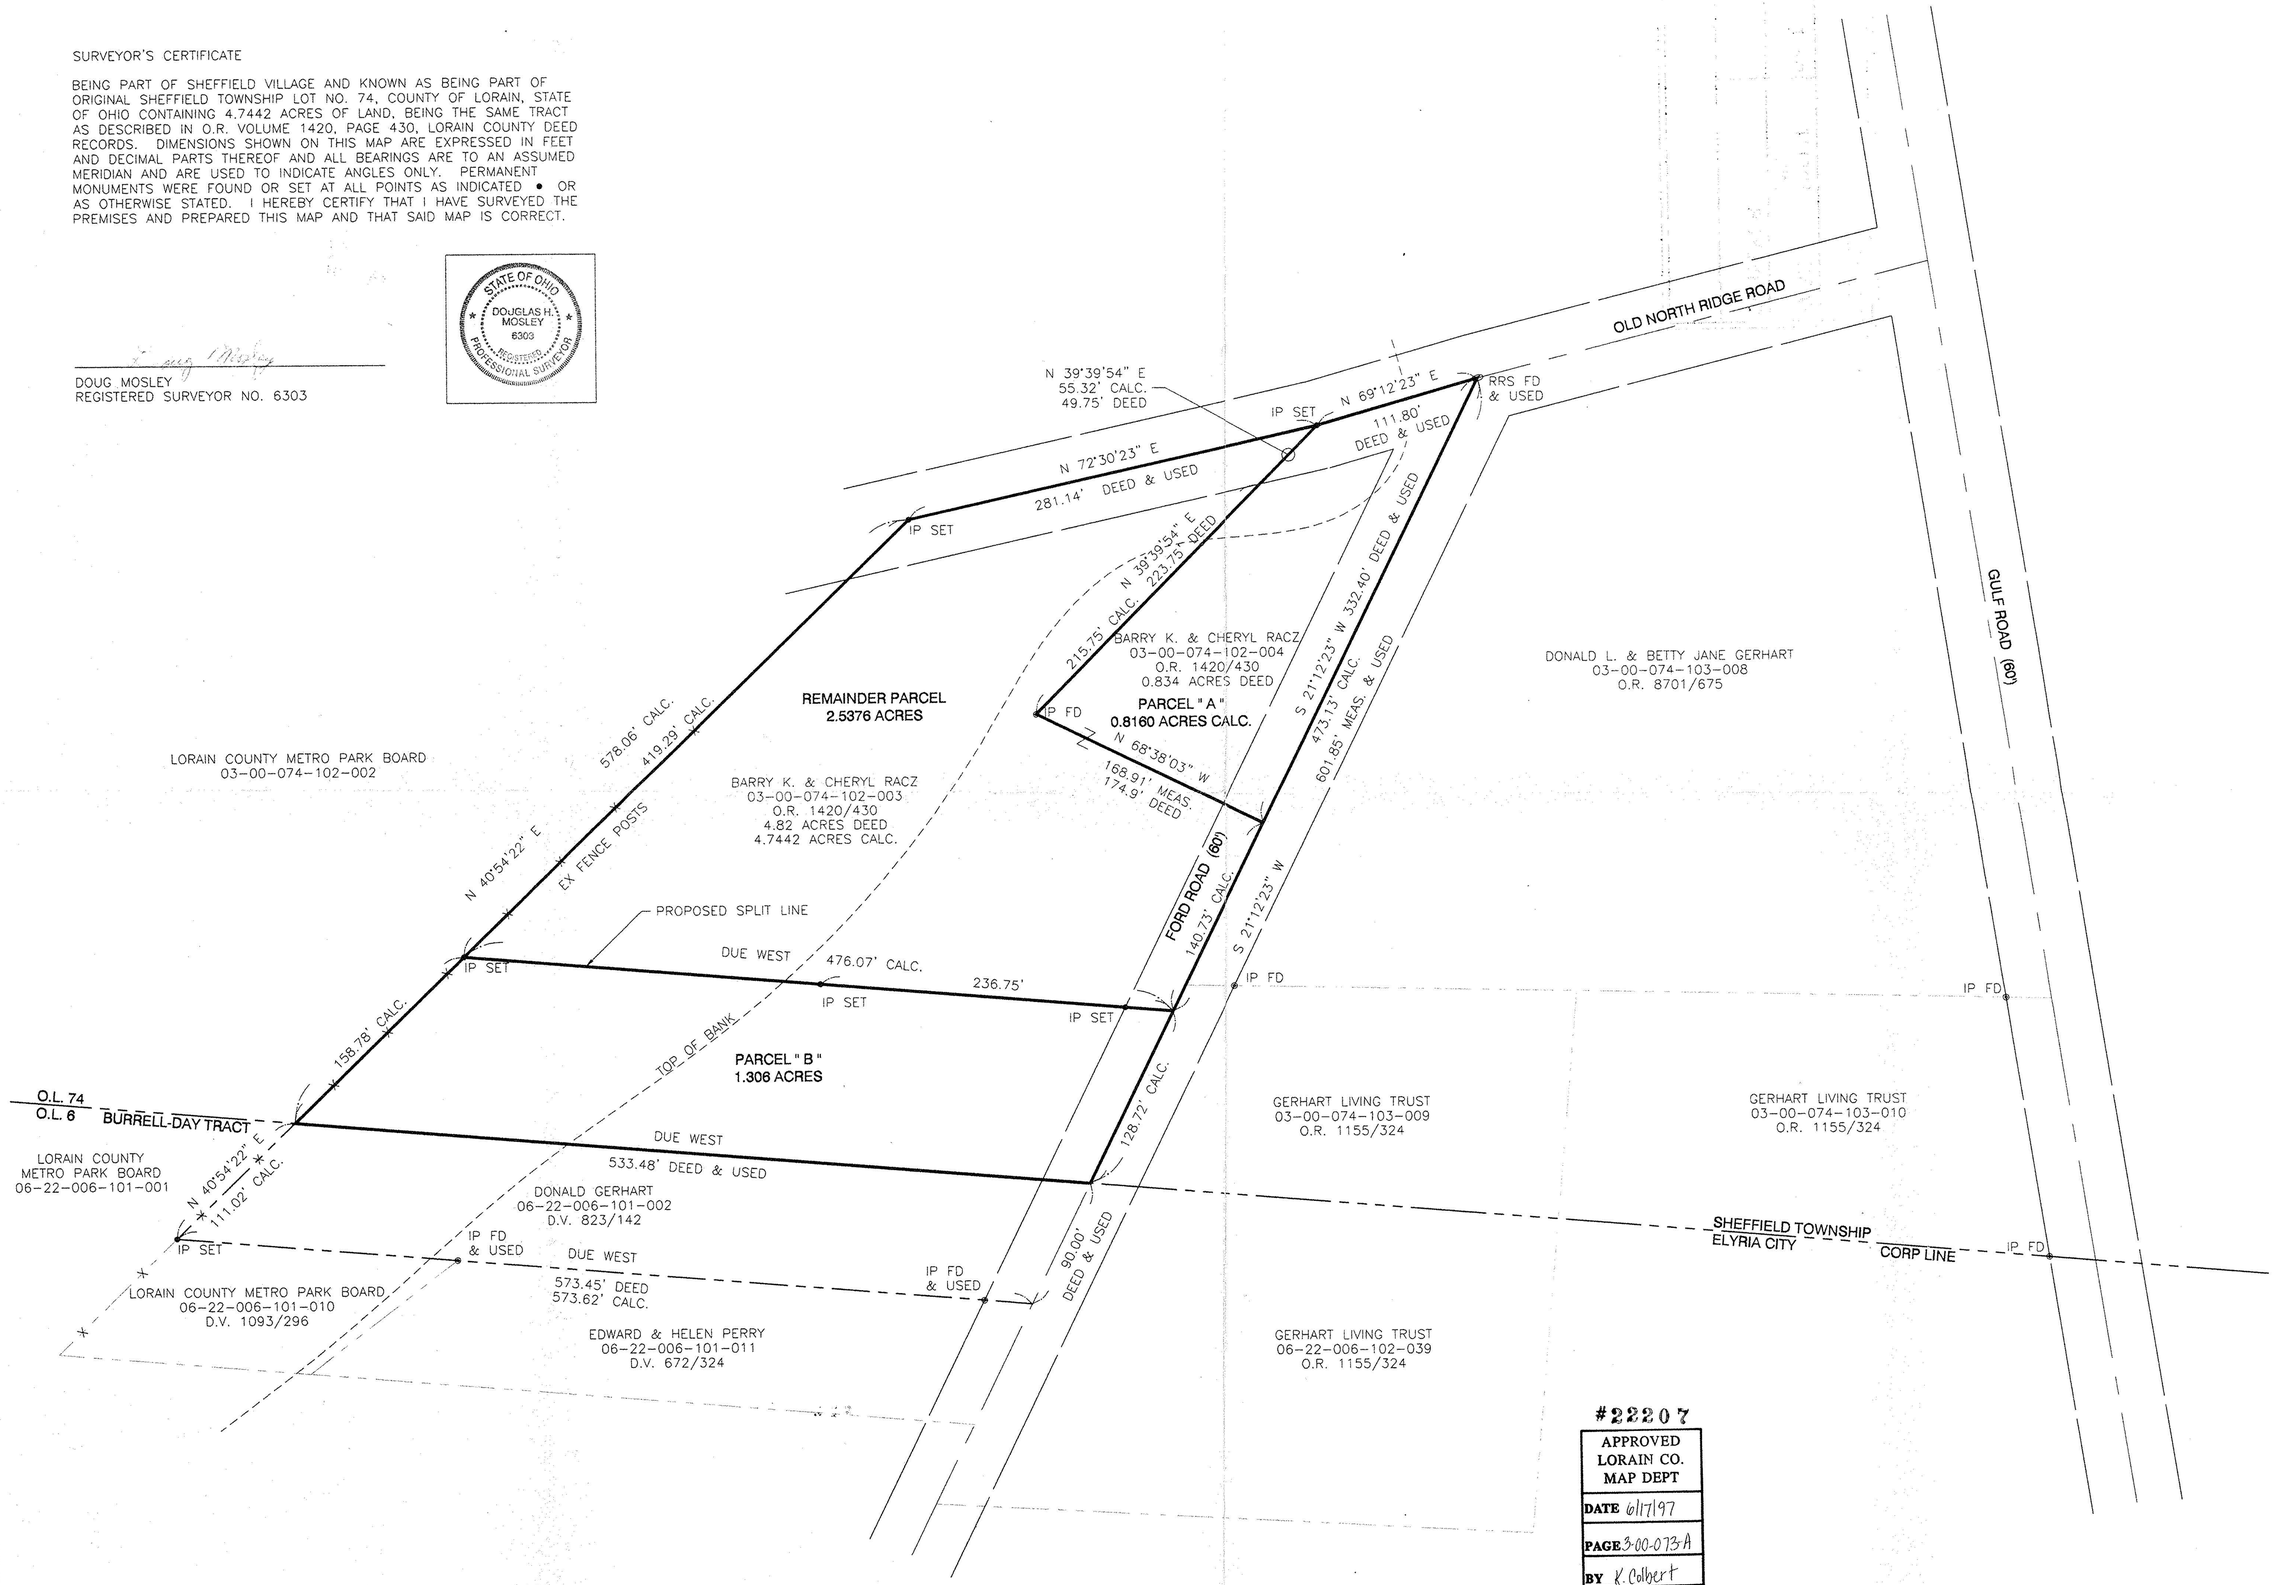

#22207
APPROVED
LORAIN CO.
MAP DEPT
DATE 6/17/97
PAGE 3-00-073-A
BY K. Colbert

BRAMHALL
ENGINEERING & SURVEYING COMPANY
37311 HARVEST DRIVE
AVON, OHIO 44011
(216) 934-7878

SURVEY MAP
VILLAGE OF SHEFFIELD COUNTY OF LORAIN
STATE OF OHIO
ORIGINAL SHEFFIELD TOWNSHIP LOT NO. 74

NORTH

SCALE
1" = 50'
DATE
2/97

REV.
4/17/97 (2) SPLIT -004
4/1/97 (1) SET PINS PER
MR. RACZ'S REQUEST

SHEET
1 / 1
JOB NO.
97-203
\97203.DWG