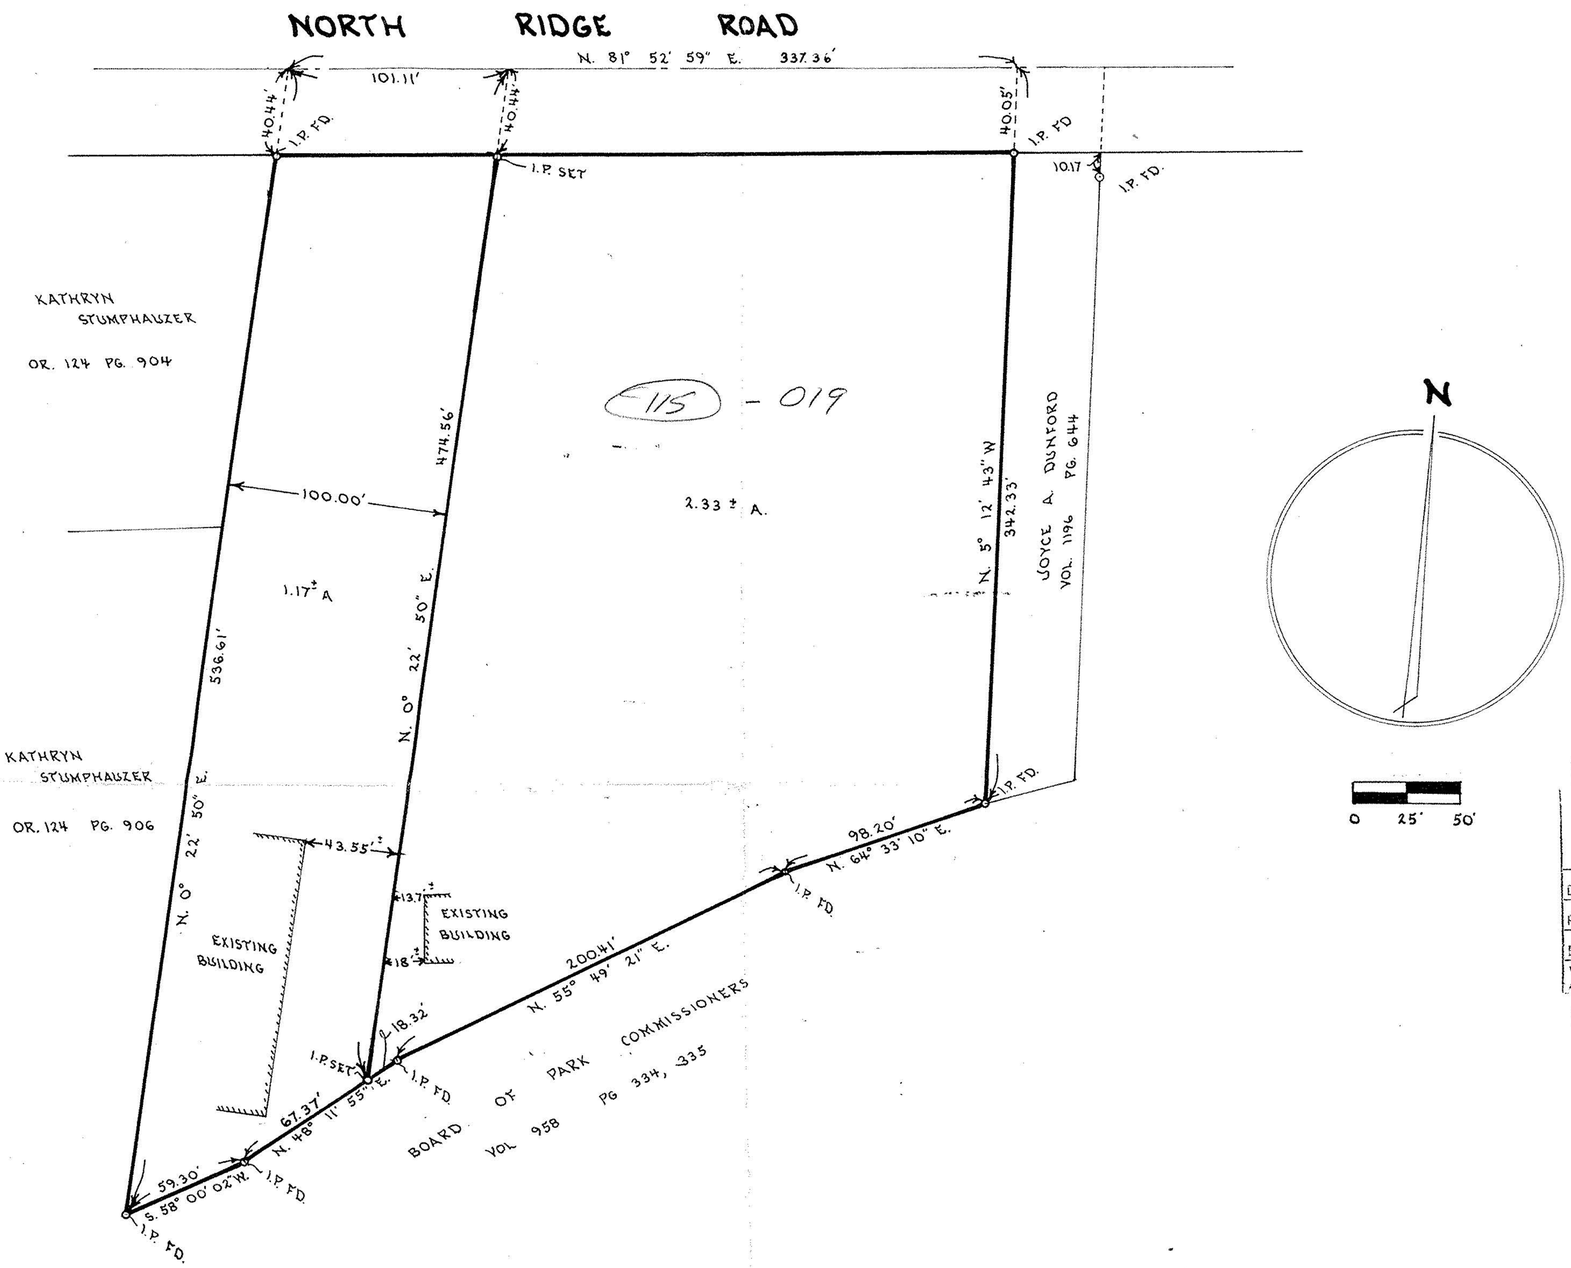

0 25' 50'

#19212

APPROVED
LORAIN CO.
MAP DEPT.
DATE 12-5-90
PAGE 3-00-075-0
BY CAROLYN FRANCIS
VOID AFTER #19212

#19212

03-00-075-115

NOTE ONLY COPIES SIGNED WITH RED INK, SHALL BE CONSIDERED VALID.

Patrick A. McGannon
PATRICK A. McGANNON PS. 7154

Boundary Survey

Prepared For: ROBERT DOYLE
1928 WASHINGTON AVENUE, LORAIN OHIO

Date 13-OCTOBER-1990
Drawn P.A.McG.
Scale 1" = 50'

BEING PART OF ORIGINAL SHEFFIELD TOWNSHIP LOT 75
COUNTY OF LORAIN, STATE OF OHIO, VILLAGE OF SHEFFIELD
03-00-075-115-014

Patrick A. McGannon, Registered
Professional Surveyor
1731 Gettysburg Drive, Lorain, Ohio., Ph (216) 282 2712

STATE OF OHIO
PATRICK A. McGANNON
7154
REGISTERED
PROFESSIONAL SURVEYOR