CE-384

BILL OF MATERIAL

MK	NO	DESCRIPTION	PATT. NO.	MAT'L	ES.WT	REMARKS	ORDER NO.

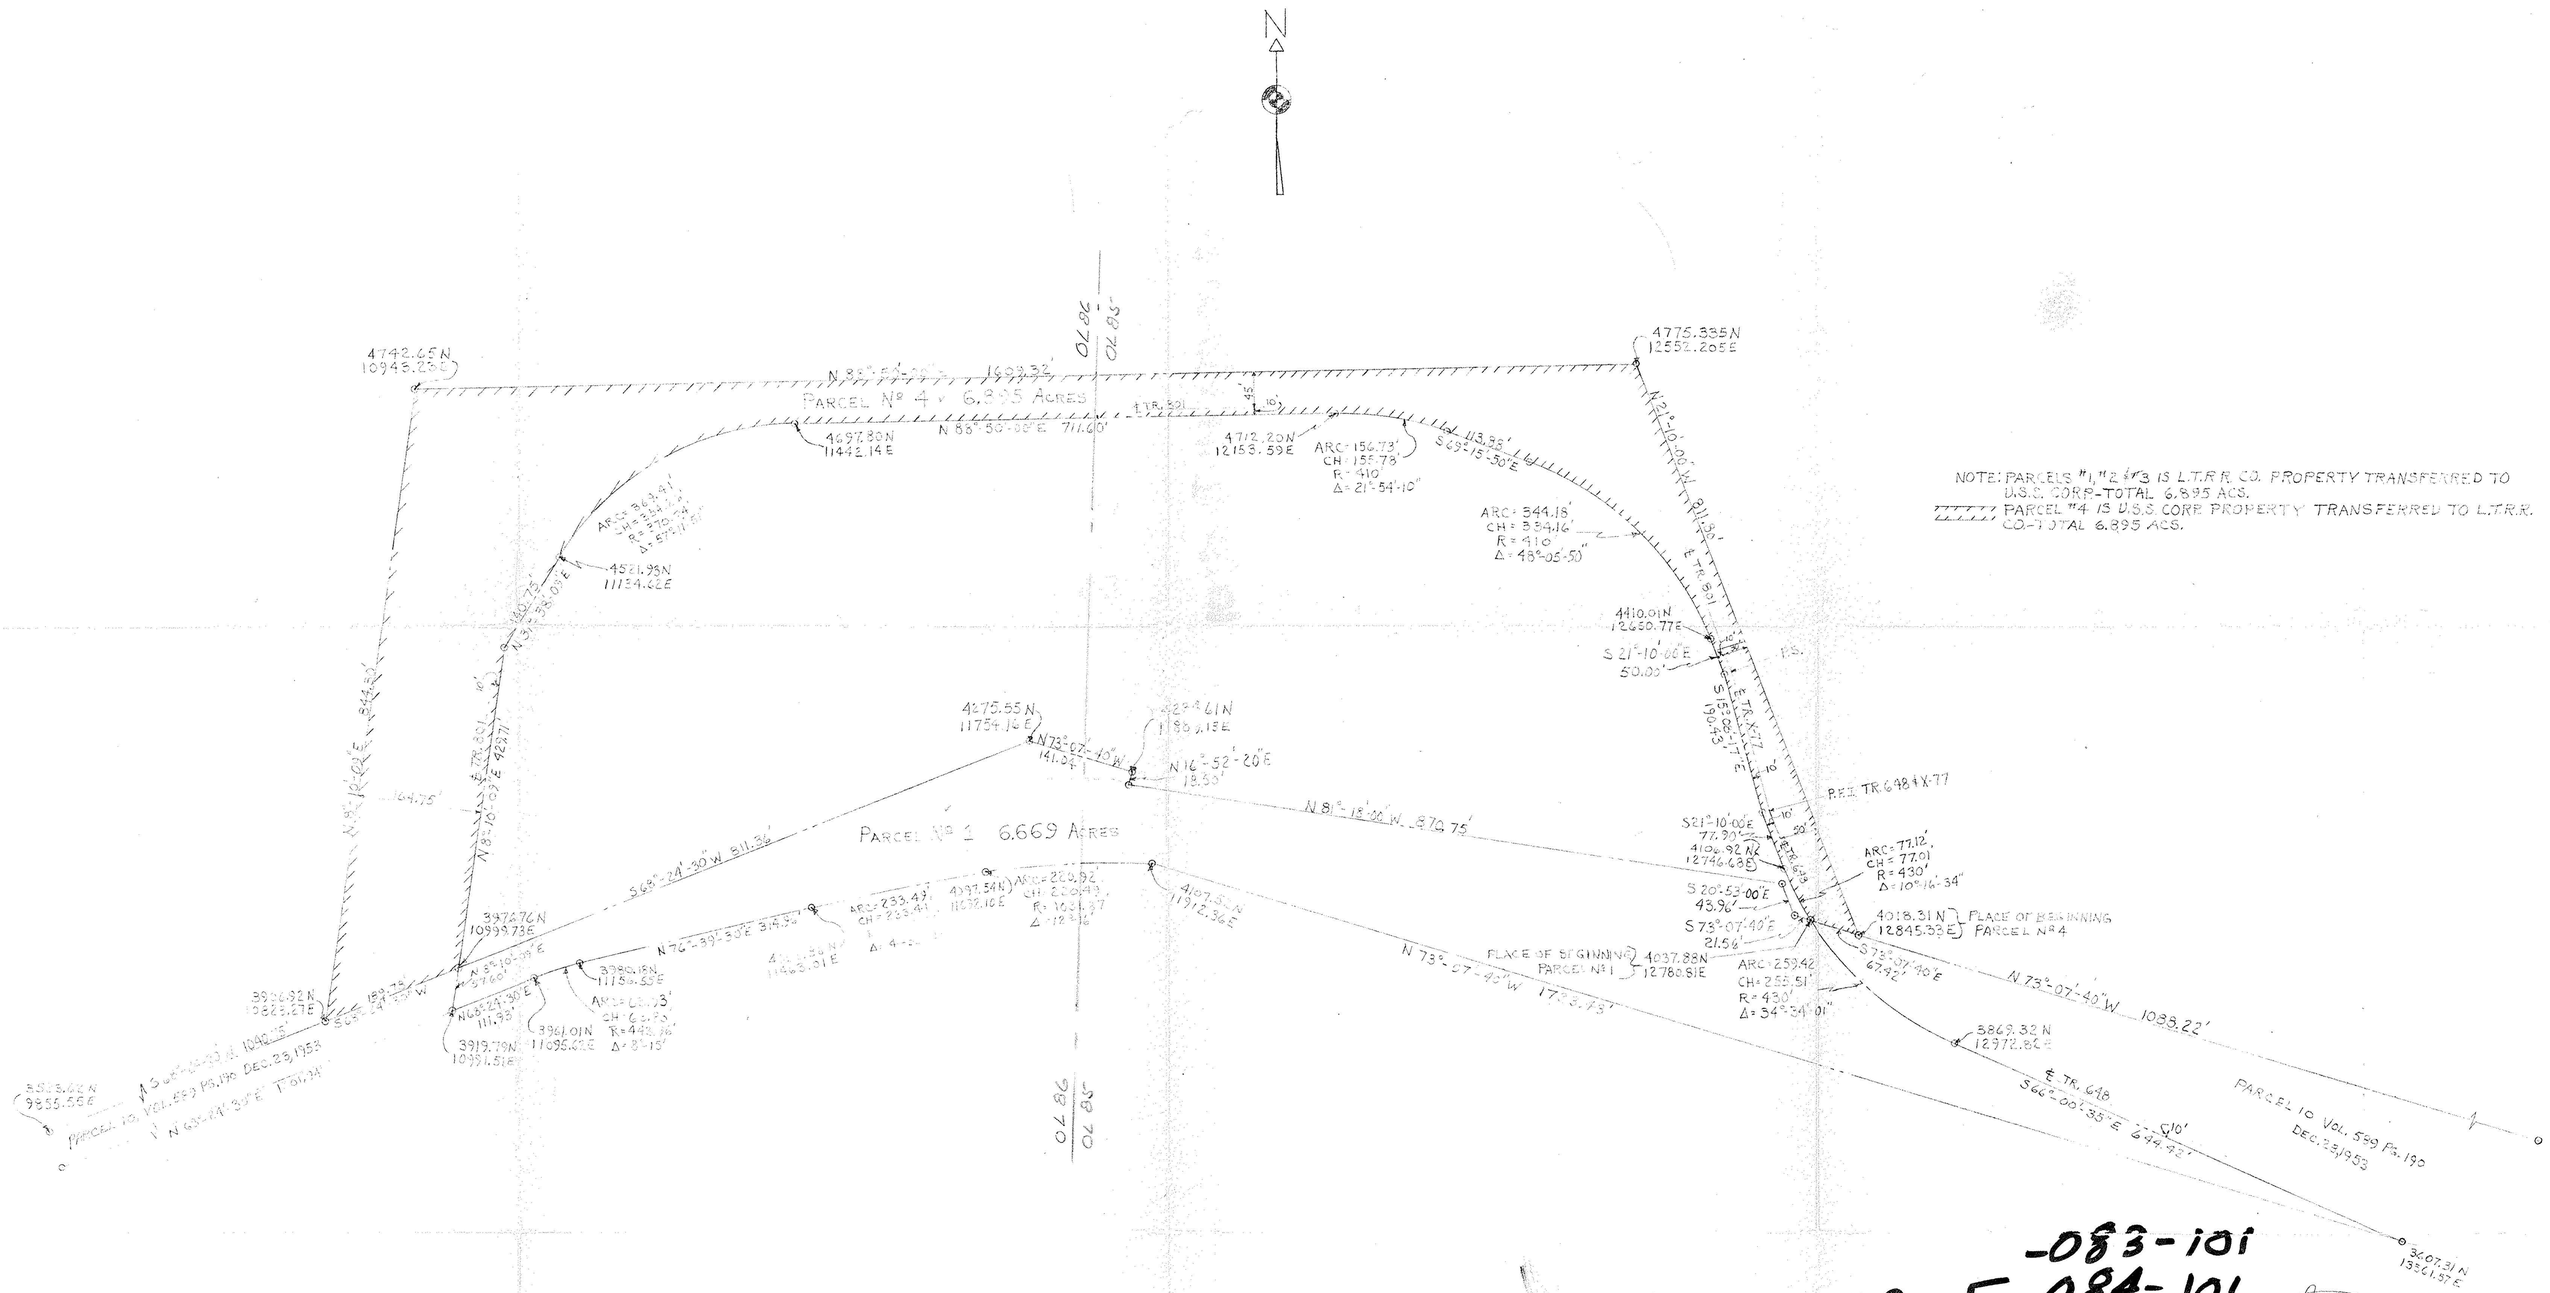

NOTE: PARCELS #1, #2 & #3 IS L.T.R.R. CO. PROPERTY TRANSFERRED TO U.S.S. CORP.-TOTAL 6.895 ACS.
PARCEL #4 IS U.S.S. CORP. PROPERTY TRANSFERRED TO L.T.R.R. CO.-TOTAL 6.895 ACS.

-083-101
3-F-084-101
03-00-085-101
-086-101
-087-101

APPRO. 1-0578 10" & 12" BAR MILLS
PROPERTY EXCHANGE BETWEEN U.S.S. CORP. & L.T.R.R. CO.

United States Steel Corporation
Lorain – Cuyahoga Works
Lorain, Ohio

REV	DATE	MADE	CHKD	DESCRIPTION
8				
7				
6				
5				
4				
3				
2				
1				

DRAWN BY	DATE	CHECKED BY	DATE	APPROVED FOR SAFETY	ENGINEERING APPROVAL
R.C.	7-2-70				

PROJECT NO.
SCALE 1" = 100' & 1" = 30'
CE-384

3" ON ORIGINAL
0 EIGHTHS 1 2 3
TENTHS