CITY of LORAIN, OHIO
Building Inspection Dept.
Engineering Department

SITE PLAN

LOT Nº 3884 THRU 3886

PERMANENT PARCEL Nº 03-00-097-112-[illegible] THRU 024

SUBDIVISION [illegible] IMP CO. #7

STREET ADDRESS _____

BUILDER BRANDYBERRY CONST TELE. 440 221 26[illegible]

DATE NOV. 17, 2001 SCALE 1" = 30

REGISTERED SURVEYOR DANE A HAPONEK Nº S-6211

DESCRIPTION & LOCATION	ELEV.
BENCH MARK TIC SAN RIM	64.60
F.H.A. 100-YR. F.P. REG.	—
TOP of FIN. FOUNDATION	66.23
LOWEST FINISHED FLOOR	66.23
LOWEST HABITABLE FLOOR	66.23
GAR FLOOR	65.9

LEGEND

existing grade 57.4

proposed grade 57.4

certified grade 57.4

direction of surface water flow .....

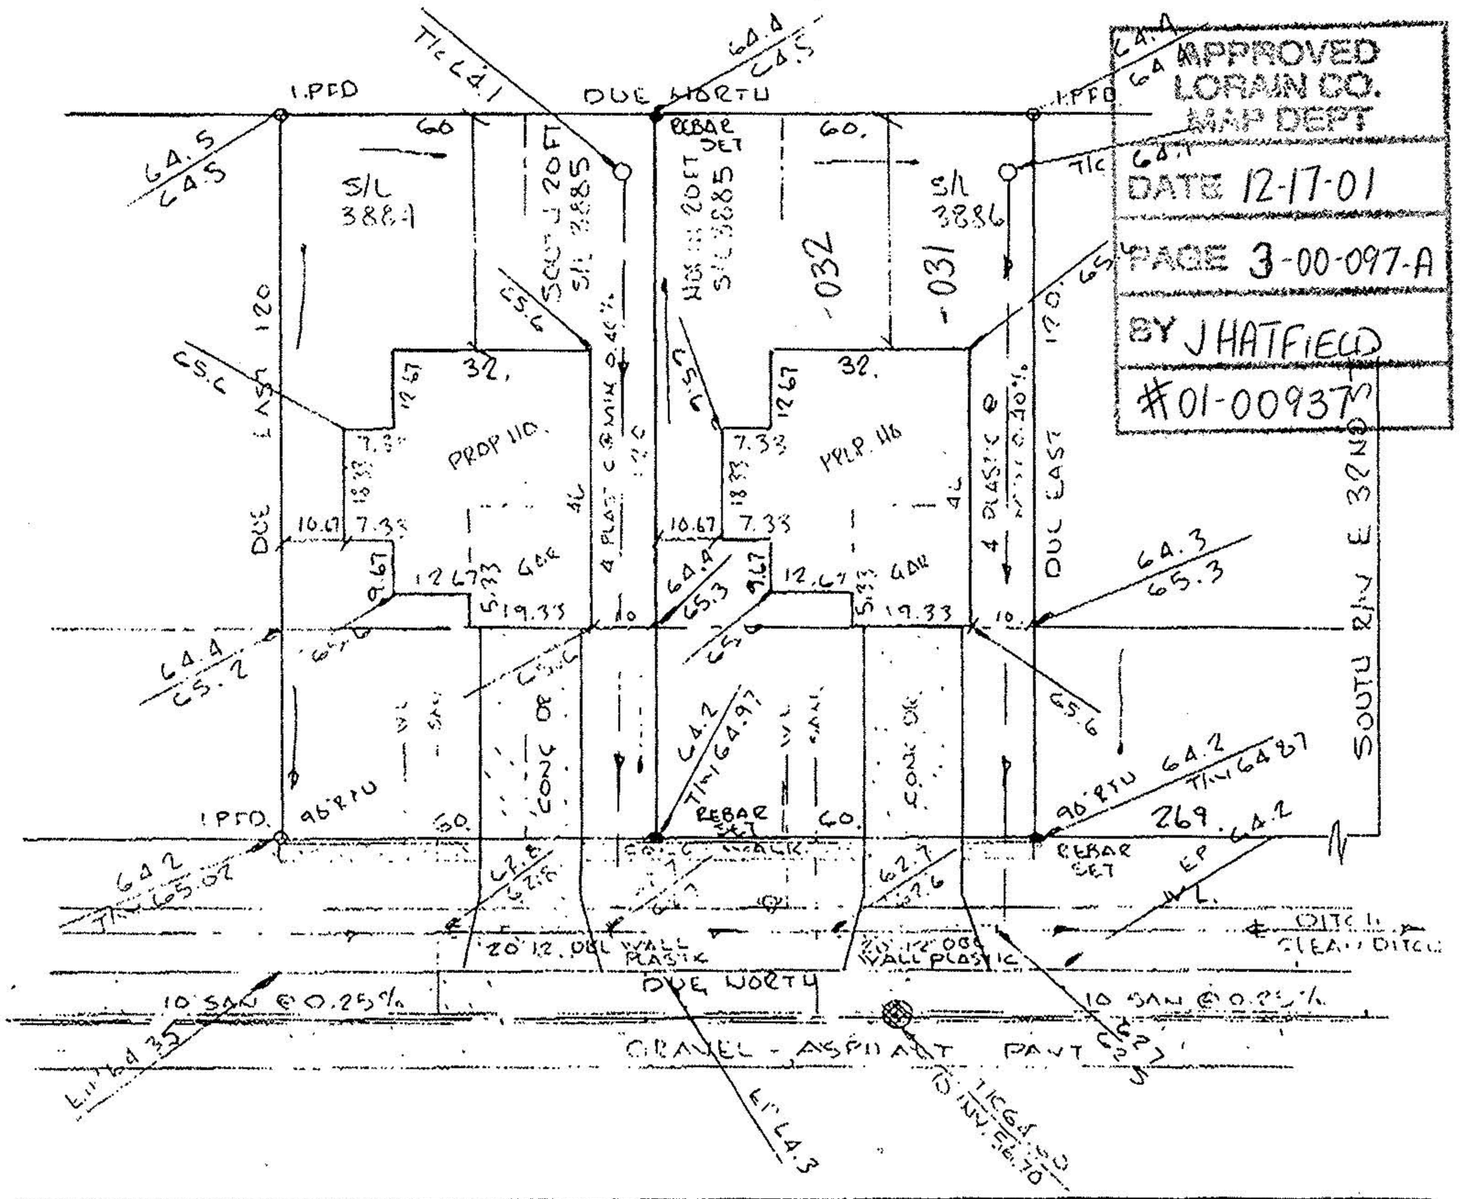

APPROVED
LORAIN CO.
MAP DEPT
DATE 12-17-01
PAGE 3-00-097-A
BY J HATFIELD
#01-00937

LOWELL AVE 60'

APPROVED BY THE LORAIN CITY PLANNING COMMISSION ..... NO PLAT REQUIRED

William E. Hoke 12-5-01
SECRETARY LORAIN CITY PLANNING COMMISSION

APPROVED
AS TO DESCRIPTION ONLY
Date Dec 04 2001
City of Lorain
Per Kimberly Hoskins
Engineering Dept.

STATE OF OHIO
DANE
A.
HAPONEK
S-6211
REGISTERED
SURVEYOR

BUILDING PERMIT Nº

file no.

Certified grades taken this _____ day of _____ 19 ___

Registered Surveyor Nº _____