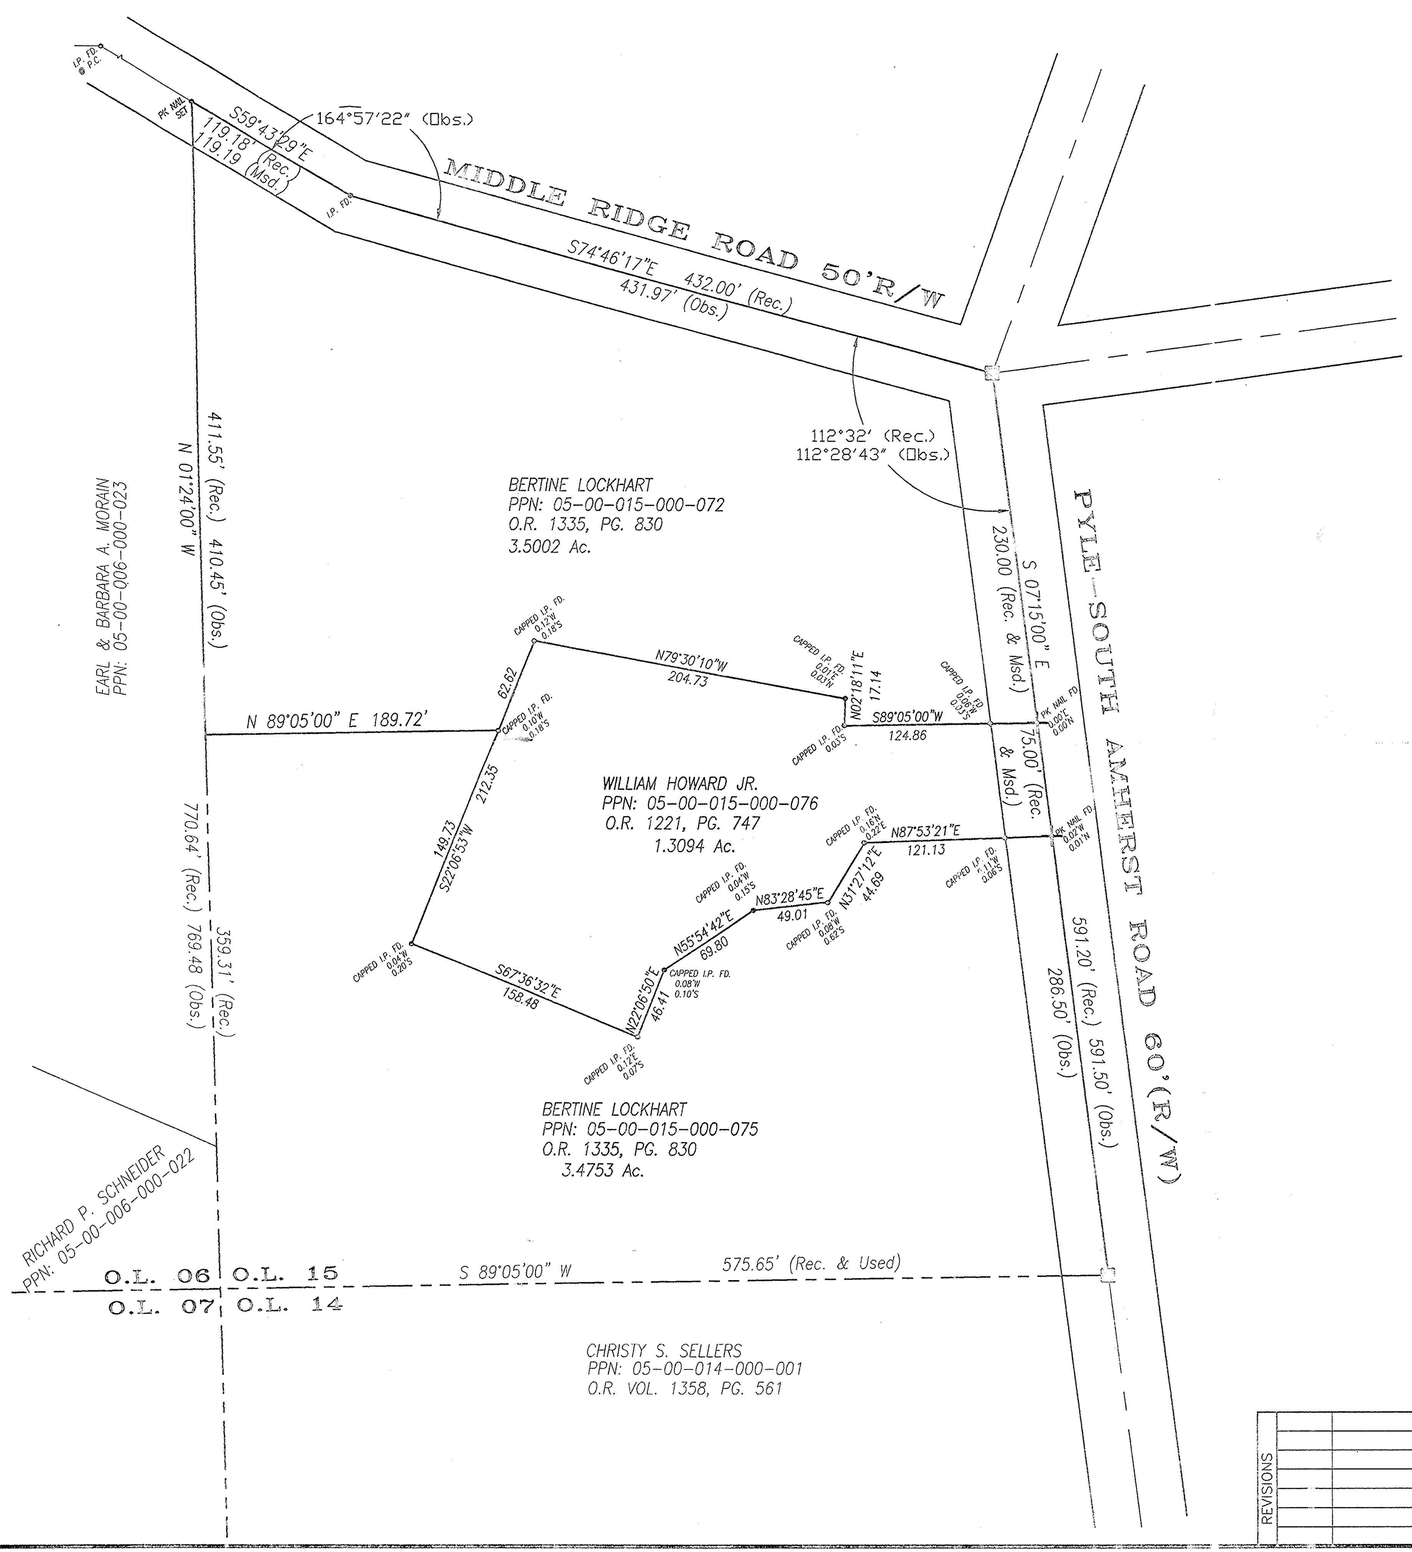

GRAPHIC SCALE

(IN FEET)
1 inch = 40 ft.

BOUNDARY SURVEY
FOR
ERIC & TRACEY LOCKHART

SITUATED IN THE TOWNSHIP OF AMHERST, COUNTY OF LORAIN AND STATE OF OHIO
BEING KNOWN AS PART OF ORIGINAL AMHERST TOWNSHIP, LOT No. 15,

APPROVED
LORAIN CO.
MAP DEPT
DATE 6-24-04
PAGE 05-00-015
BY Holland
#04-01022-C

SURVEY CERTIFICATION

DIMENSIONS SHOWN ON THIS SURVEY ARE EXPRESSED IN FEET AND DECIMAL PARTS THEREOF. ALL BEARINGS ARE TO AN ASSUMED MERIDIAN AND ARE USED TO INDICATE ANGLES ONLY. PERMANENT MONUMENTS WERE FOUND OR SET AT ALL POINTS INDICATED THEREON. ALL OF WHICH I CERTIFY TO BE CORRECT.

DATE: FERUARY, 2004

STATE OF OHIO JAMES A. RESAR 6361 REGISTERED SURVEYOR

JAMES A. RESAR, P.S.

FINAL

REVISIONS

J.A.R. Engineering & Surveying, Inc.
CONSULTING ENGINEERS / SURVEYORS
24629 DETROIT ROAD WESTLAKE, OHIO 44145
Phone:(440)-871-8345

Proj. No.

BOUNDARY SURVEY
ERIC & TRACY LOCKHART
PYLE-SOUTH AMHERST ROAD
AMHERST TOWNSHIP, OHIO

1/1

02/04