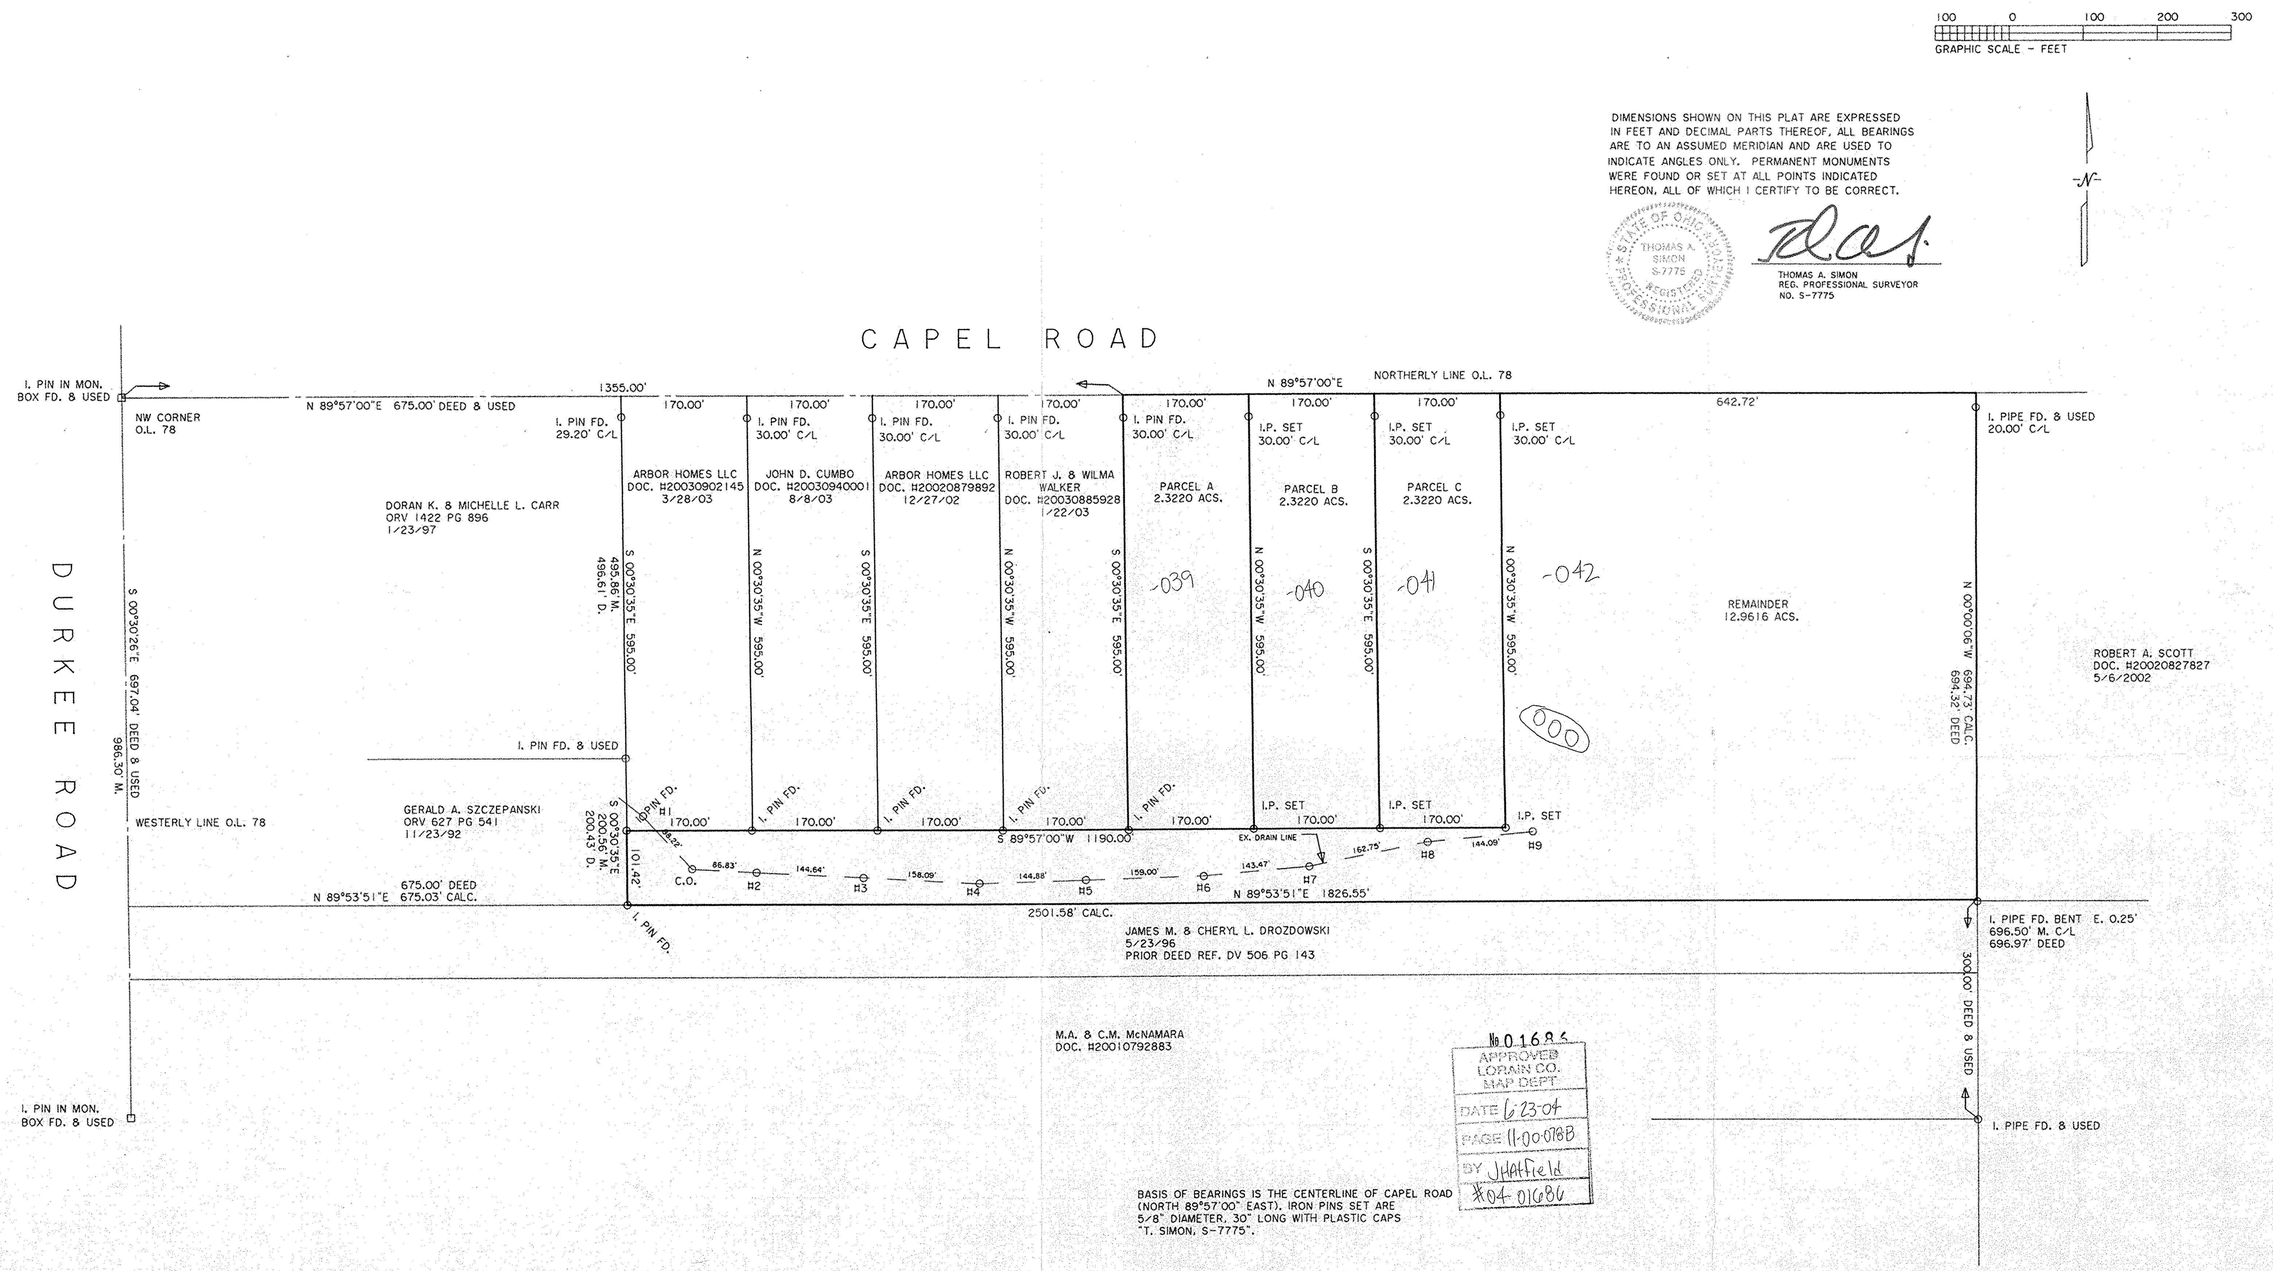

PLAT OF SURVEY & SPLIT FOR MERLE N. REISINGER, ETAL

BEING KNOWN AS PART OF EATON TOWNSHIP ORIGINAL LOT NO. 78

COUNTY OF LORAIN STATE OF OHIO
MARCH, 2004 SCALE: 1" = 100'

THOMAS SIMON & ASSOCIATES, INC.
PROFESSIONAL LAND SURVEYORS

COBBLESTONE CORNER PROFESSIONAL CENTER
39049 CENTER RIDGE ROAD
NORTH RIDGEVILLE, OHIO 44039
(440) 327-2925
FAX 327-2964

JOB NO. 2004-012