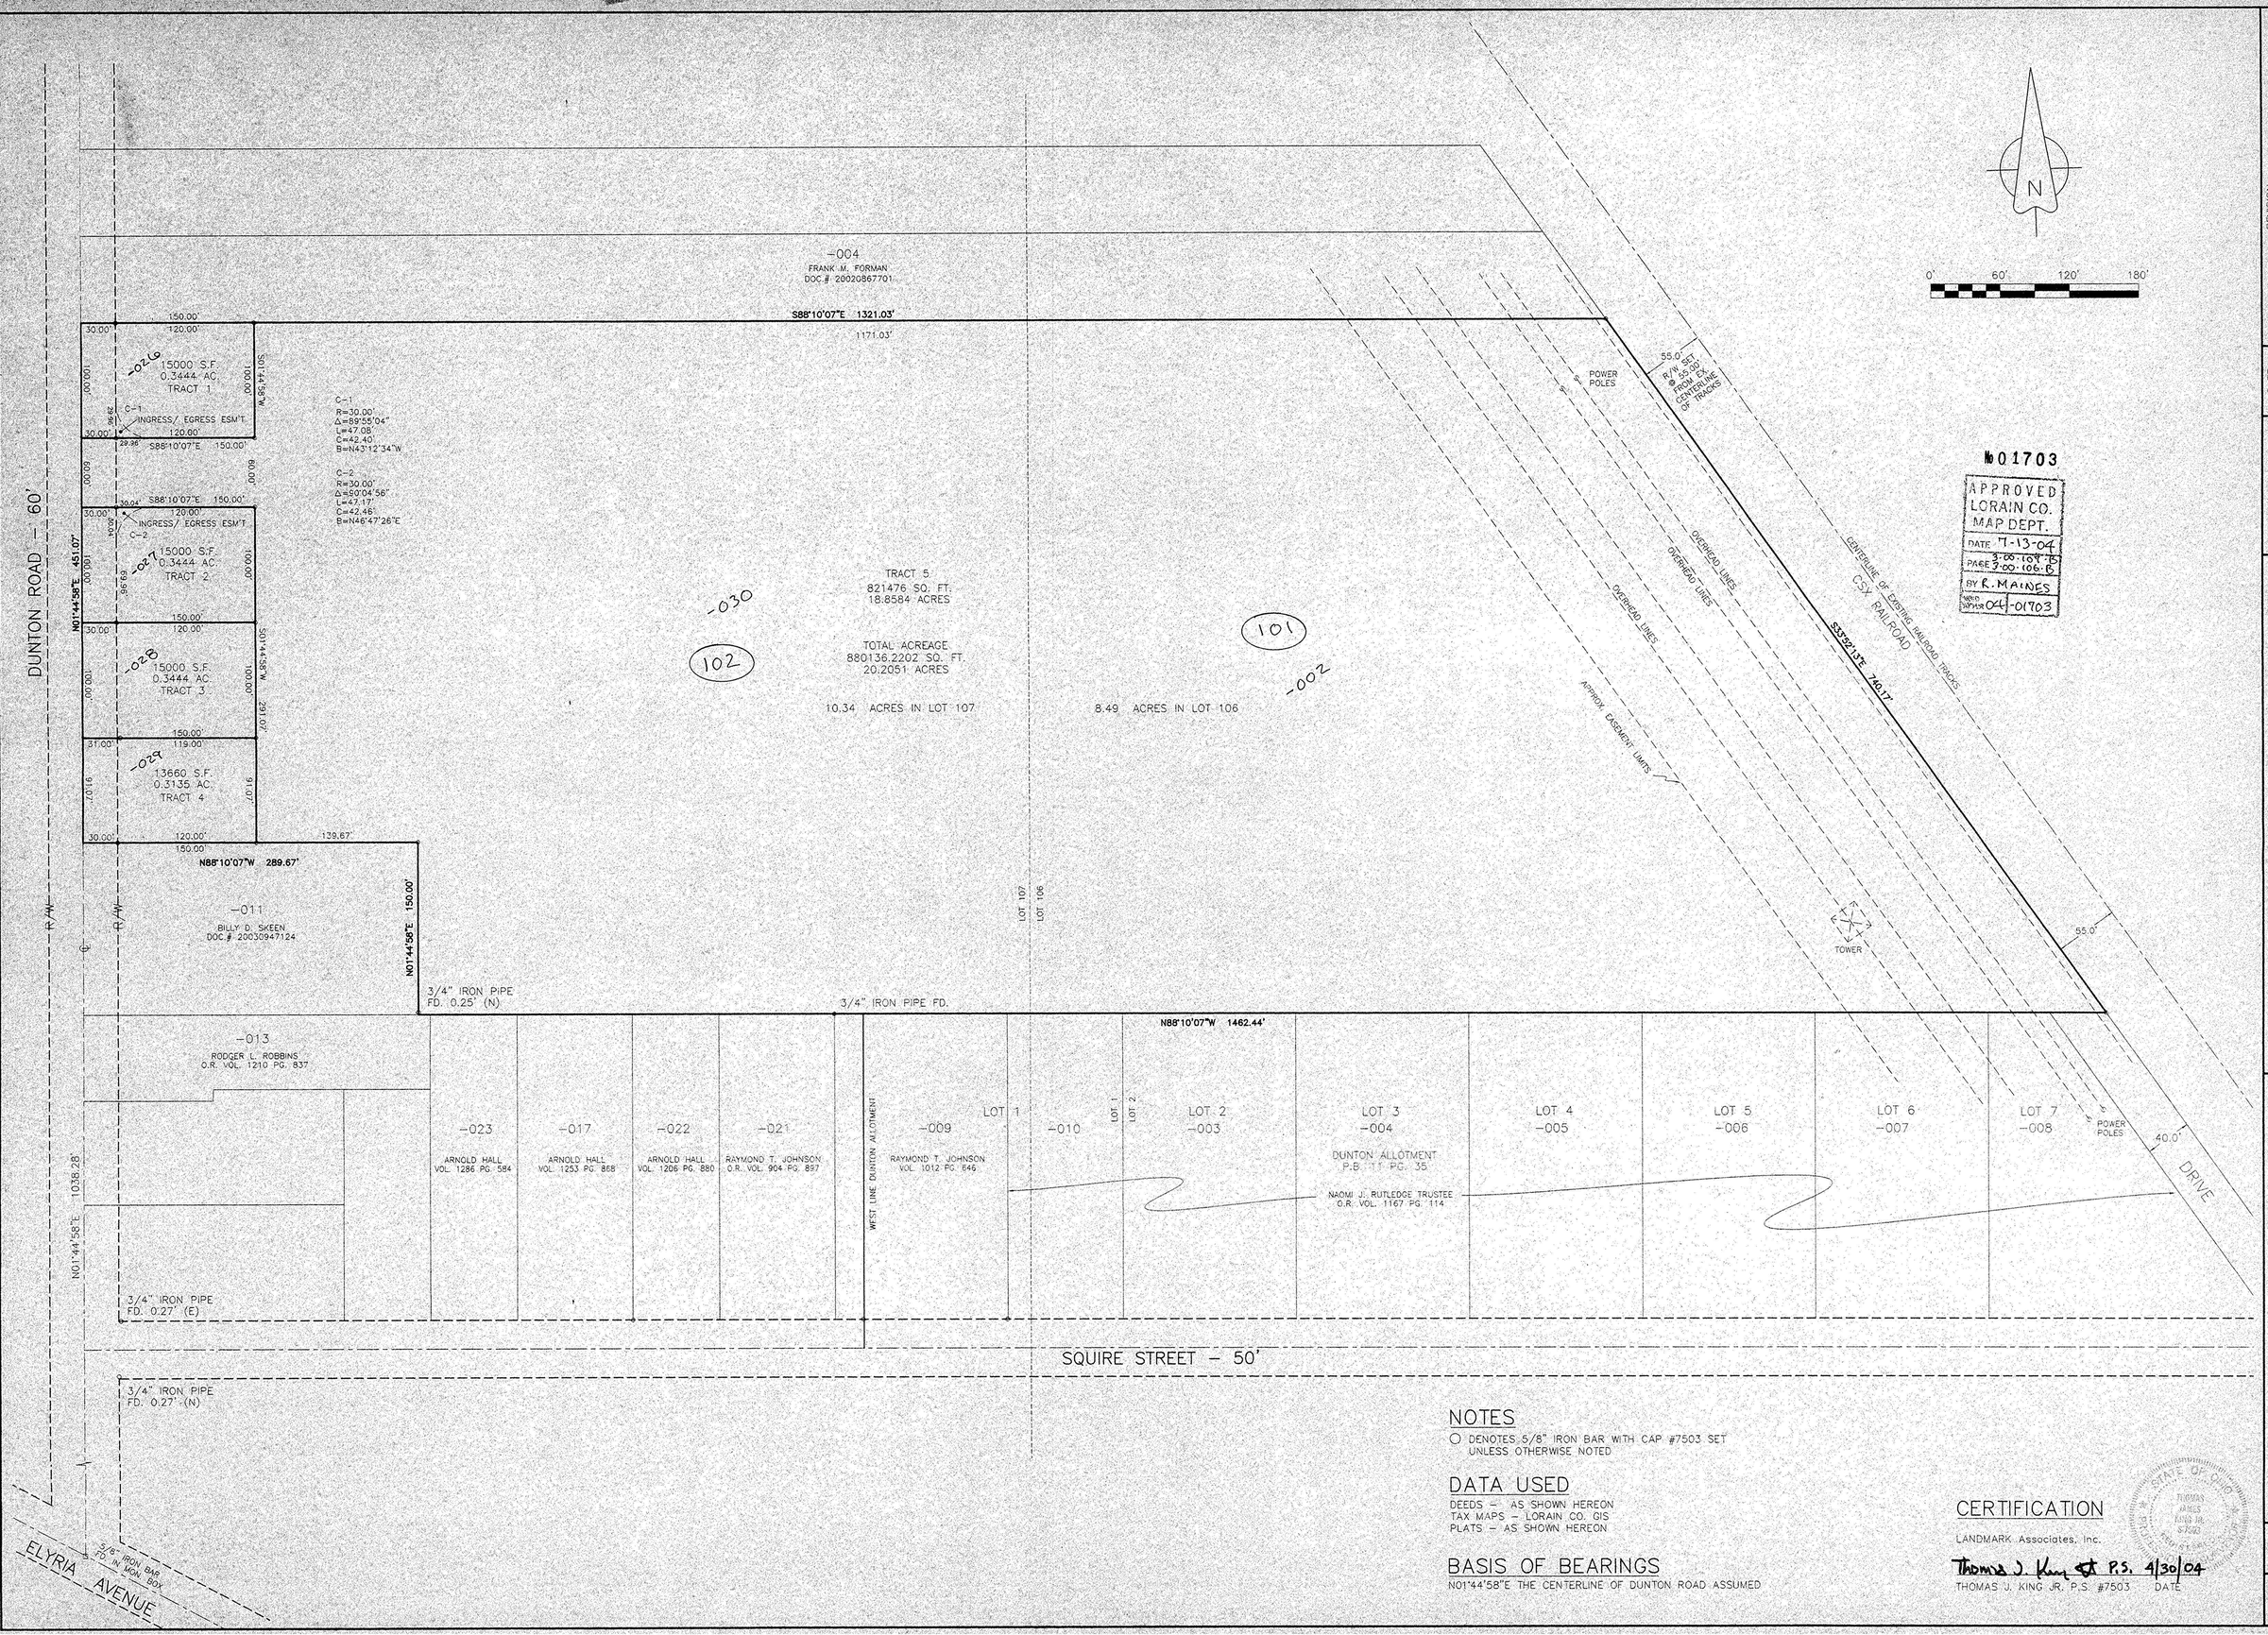

NOTES

○ DENOTES 5/8" IRON BAR WITH CAP #7503 SET UNLESS OTHERWISE NOTED

DATA USED

DEEDS – AS SHOWN HEREON
TAX MAPS – LORAIN CO. GIS
PLATS – AS SHOWN HEREON

BASIS OF BEARINGS

N01°44'58"E THE CENTERLINE OF DUNTON ROAD ASSUMED

CERTIFICATION

LANDMARK Associates, Inc.

Thomas J. King P.S. 4/30/04

THOMAS J. KING JR. P.S. #7503 DATE

STATE OF OHIO
THOMAS JAMES KING JR.
S-7503
REGISTERED
SURVEYOR

№01703

APPROVED
LORAIN CO.
MAP DEPT.
DATE 7-13-04
PAGE 3-00-104-16
3-00-106-B
BY R. MAINES
NEW NUMBER 04-01703

REVISION

DATE

DATE: 4/15/04
SCALE: 1" = 60'
FILE: 04117.DWG
FIELD BK.:
DWG. BY: TJK
CHKD. BY:

LOT SPLIT

LOCATED IN THE TOWNSHIP OF SHEFFIELD, COUNTY OF LORAIN, STATE OF OHIO
BEING PART OF ORIGINAL SHEFFIELD TOWNSHIP LOTS 106 & 107

LANDMARK Associates, Inc.
PROFESSIONAL LAND SURVEYORS
P.O. BOX 3991
CUYAHOGA FALLS, OHIO 44223
330-923-8731

JOB NUMBER
04117

DRAWING NUMBER
1 OF 1