KLEINOEDER · SCHMIDT
and ASSOCIATES

ENGINEERS — SURVEYORS — CONSULTANTS in LAND PLANNING

ELYRIA · NORWALK · MEDINA OHIO

SURVEY

Sublot(s) _____

Subd'n _____

Township RIDGEVILLE Tract _____

Orig. Lot(s) 12 Sec. _____

County of LORAIN State of Ohio

Corporation CITY OF NORTH RIDGEVILLE

7-00-012-A.

07-00-012-102-047

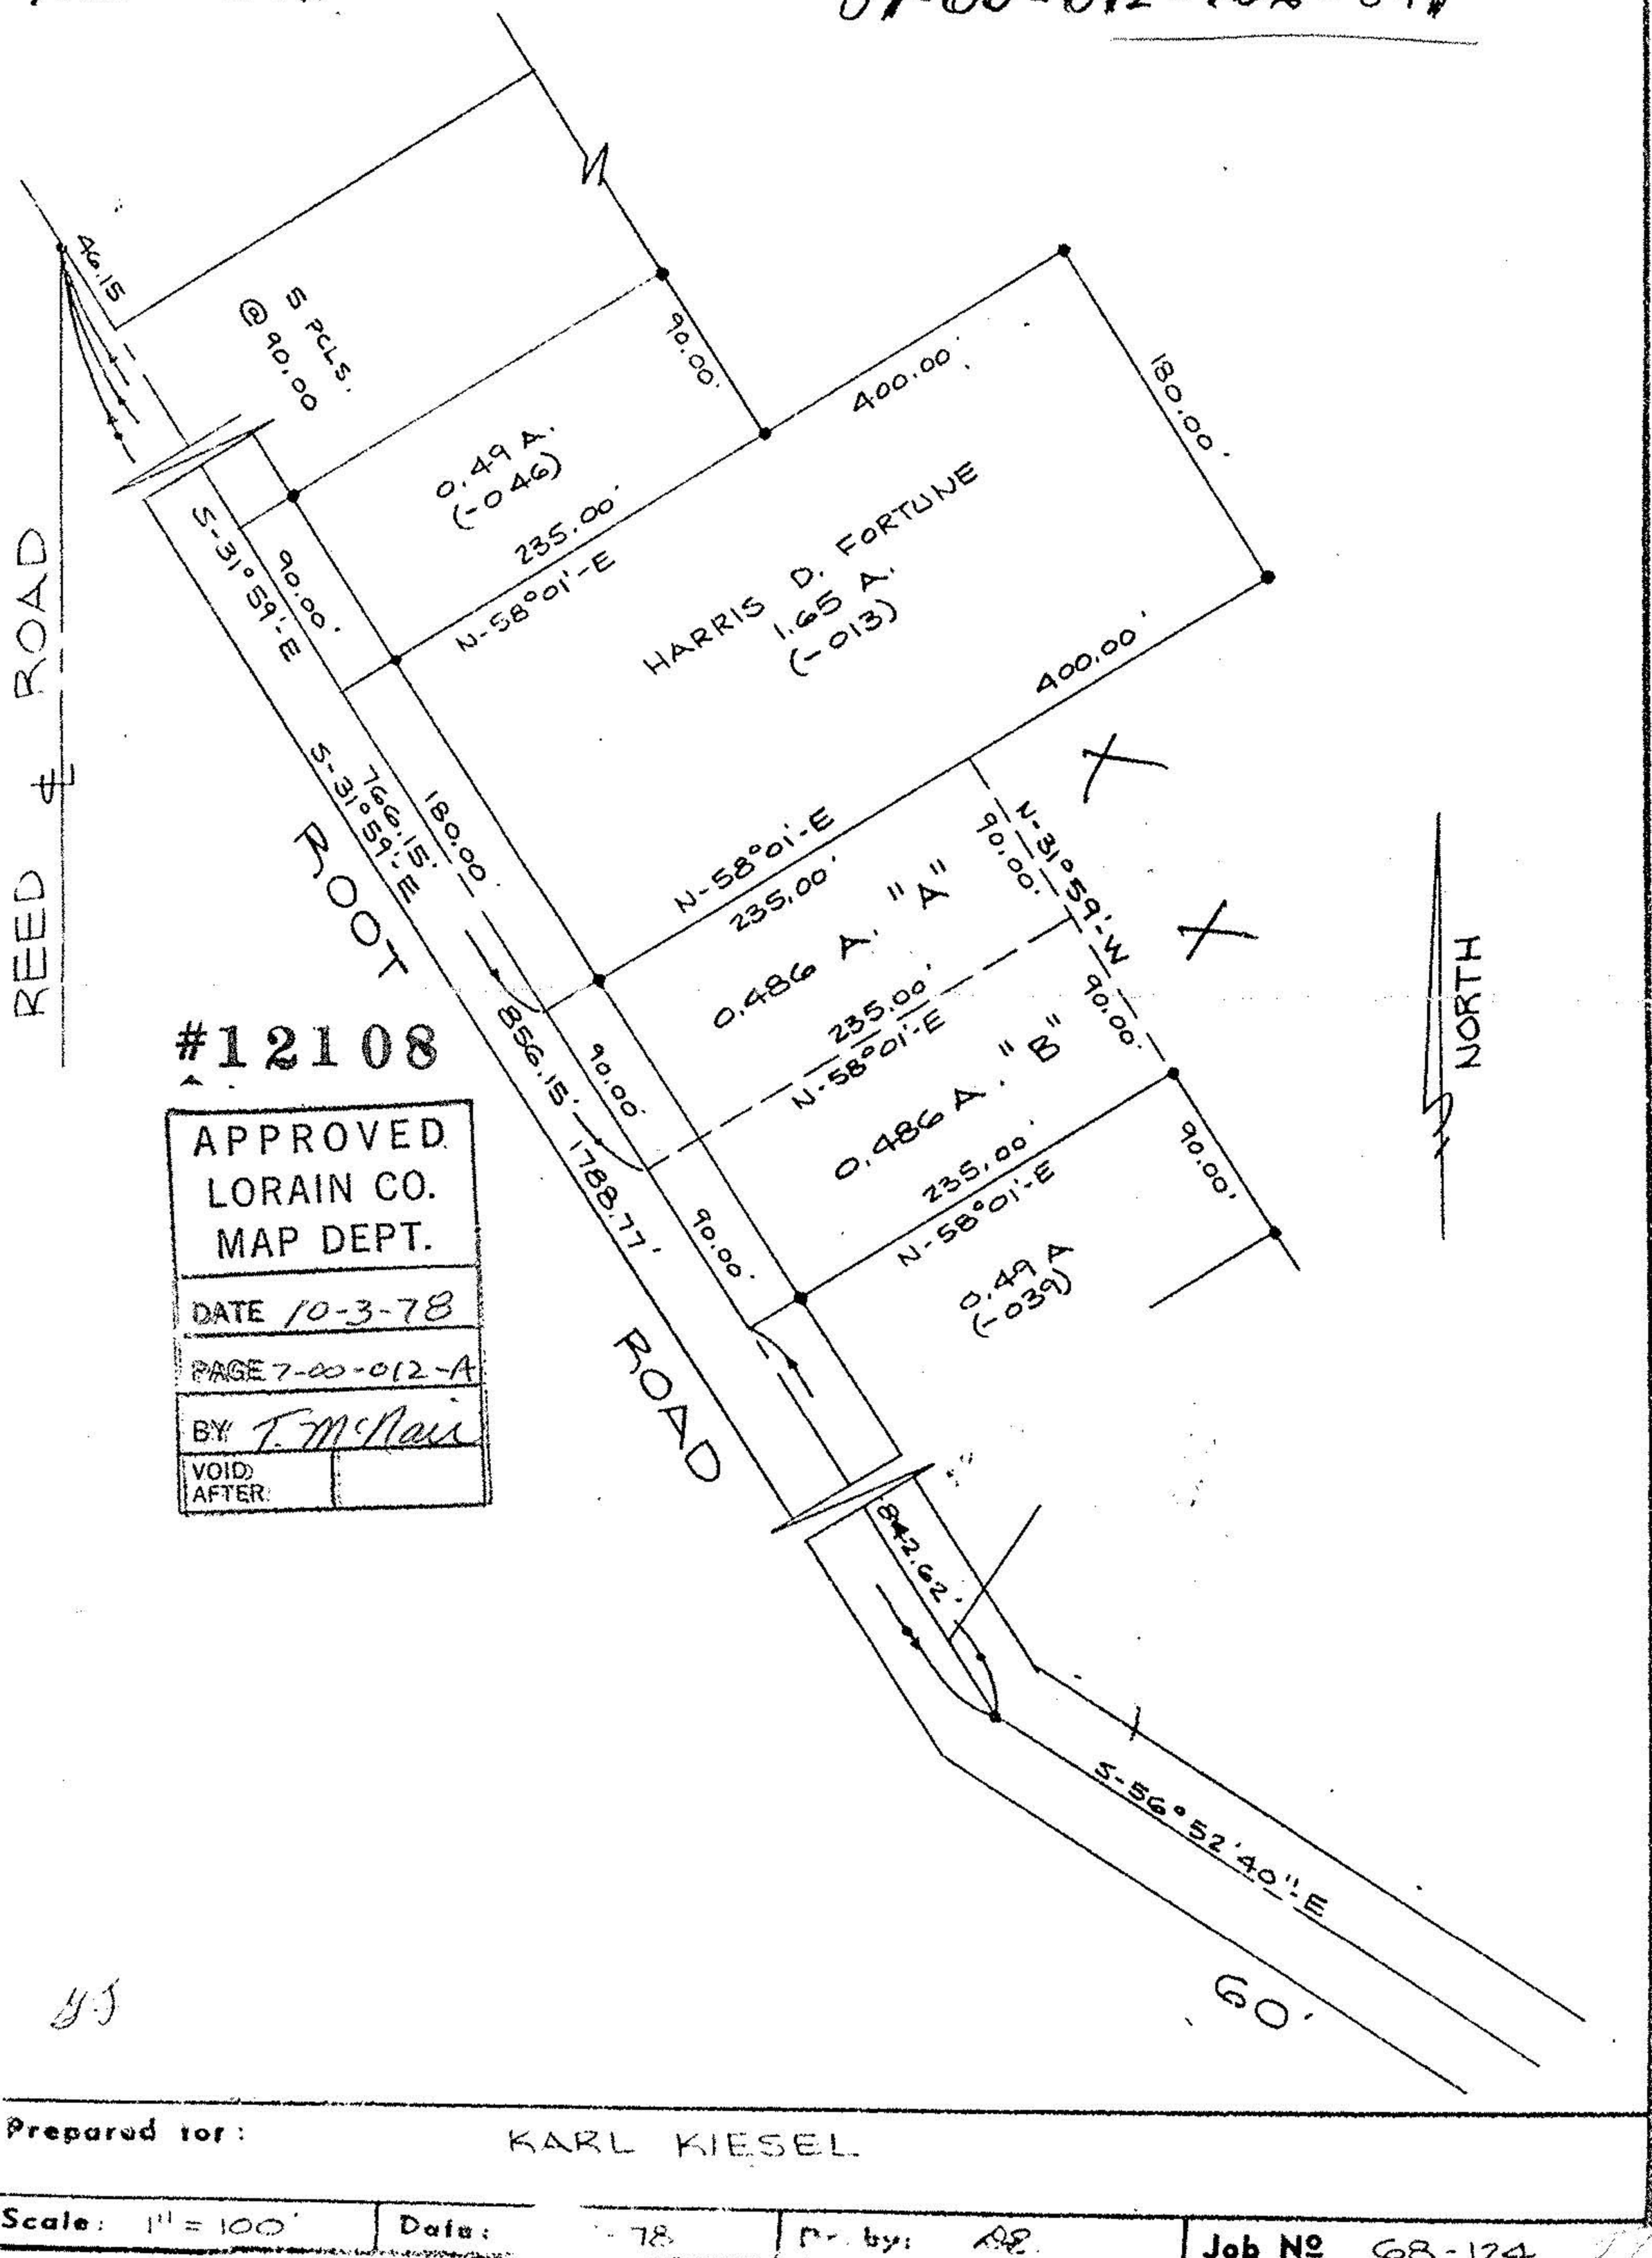

#12108

APPROVED
LORAIN CO.
MAP DEPT.
DATE 10-3-78
PAGE 7-00-012-A
BY T. McNair
VOID AFTER:

Prepared for: KARL KIESEL

Scale: 1" = 100'	Date: 10-78	Dr. by: RBS	Job No 68-124