LAUNDON · SIMON · CAHL & ASSOC. INC.
CONSULTING ENGINEERS & SURVEYORS
219 COURT ST. ELYRIA, OHIO 44035

SURVEY FOR:
JBK CONSTRUCTION CO.

Orig. Lot 12	City of N. RIDGEVILLE	Date JULY 6, '89 Scale 1"=200'
Orig. Sec	Village of	Dwn. by R.G.S. Chkd. by C.J.
Tract	County of LORAIN	Job No. 89-1847 F.B.
Township of RIDGEVILLE	State of OHIO	Printed JUL 27

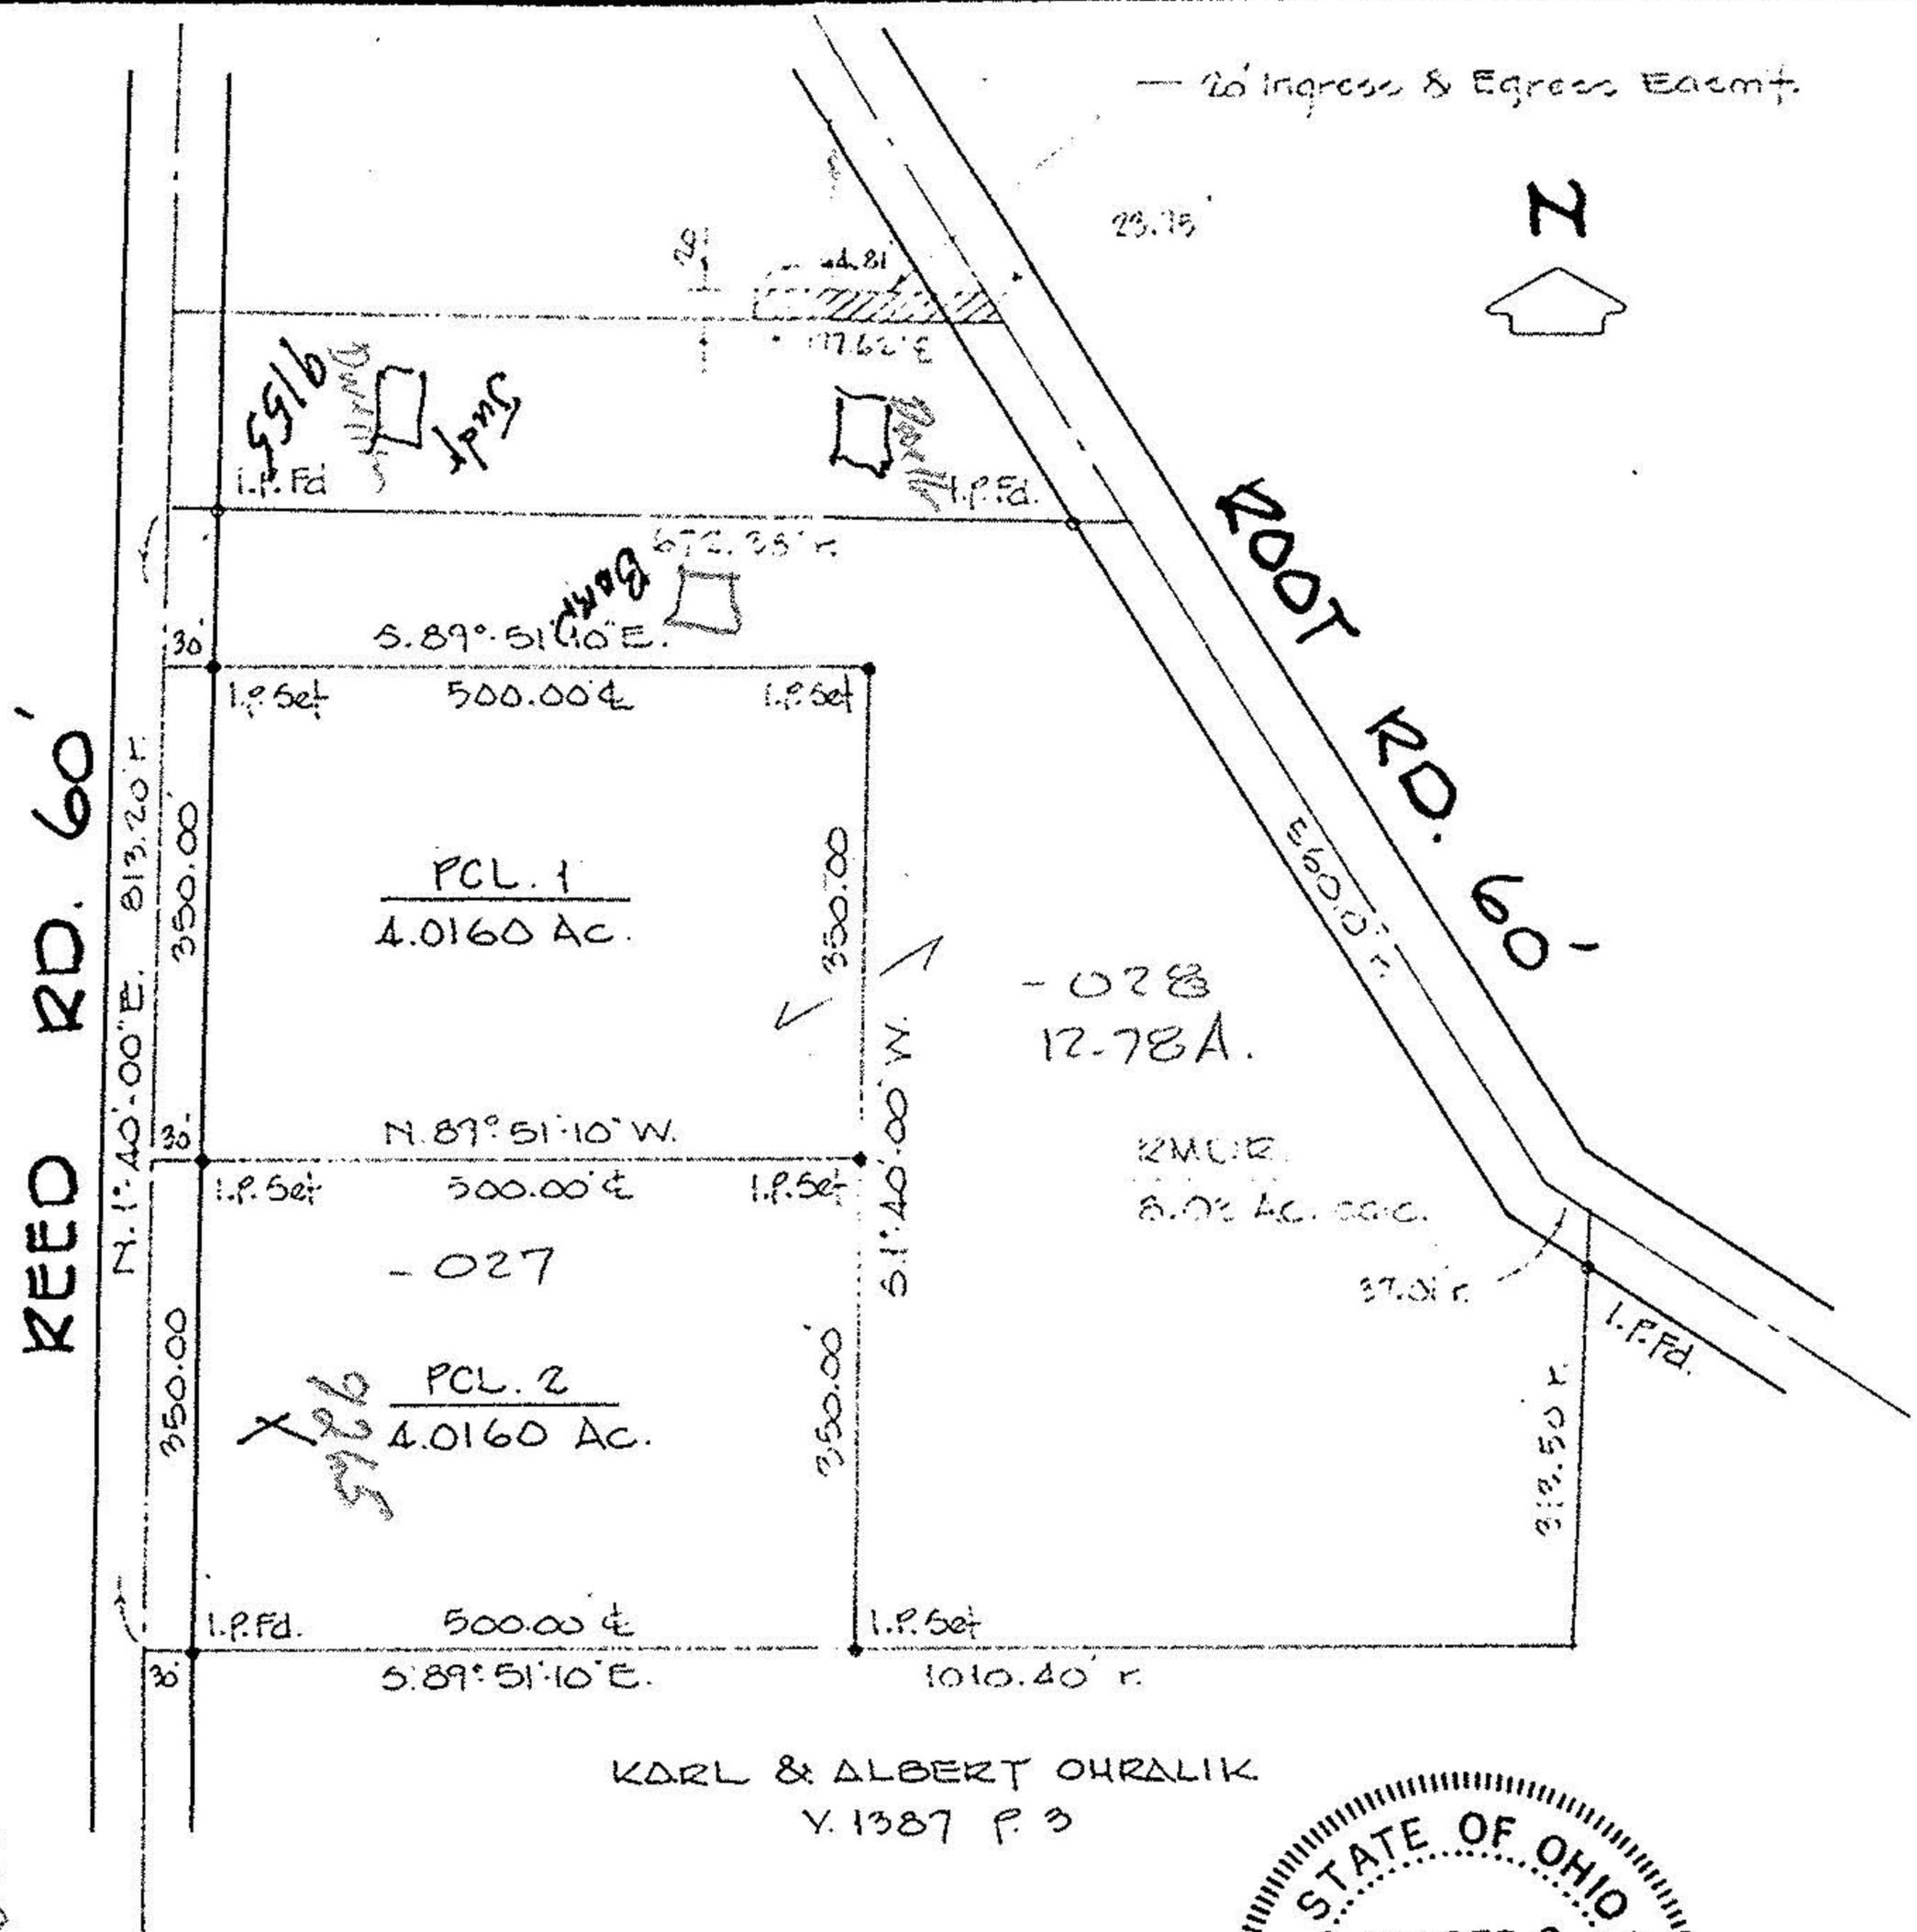

930

#18642
APPROVED
LORAIN CO.
MAP DEPT.
DATE 9-21-89
PAGE 7-00-012
BY CAROLYN FRANCIS
VOID AFTER # 18642

1850
1490
360

7-00-012-103
#18642
07-00-012-103