SURVEY
OF PART OF
ORIGINAL RIDGEVILLE TWP
LOT Nº 13

CITY OF N. RIDGEVILLE COUNTY OF LORAIN
STATE OF OHIO

SCALE 1" = 60'
DATE: JAN. 1991

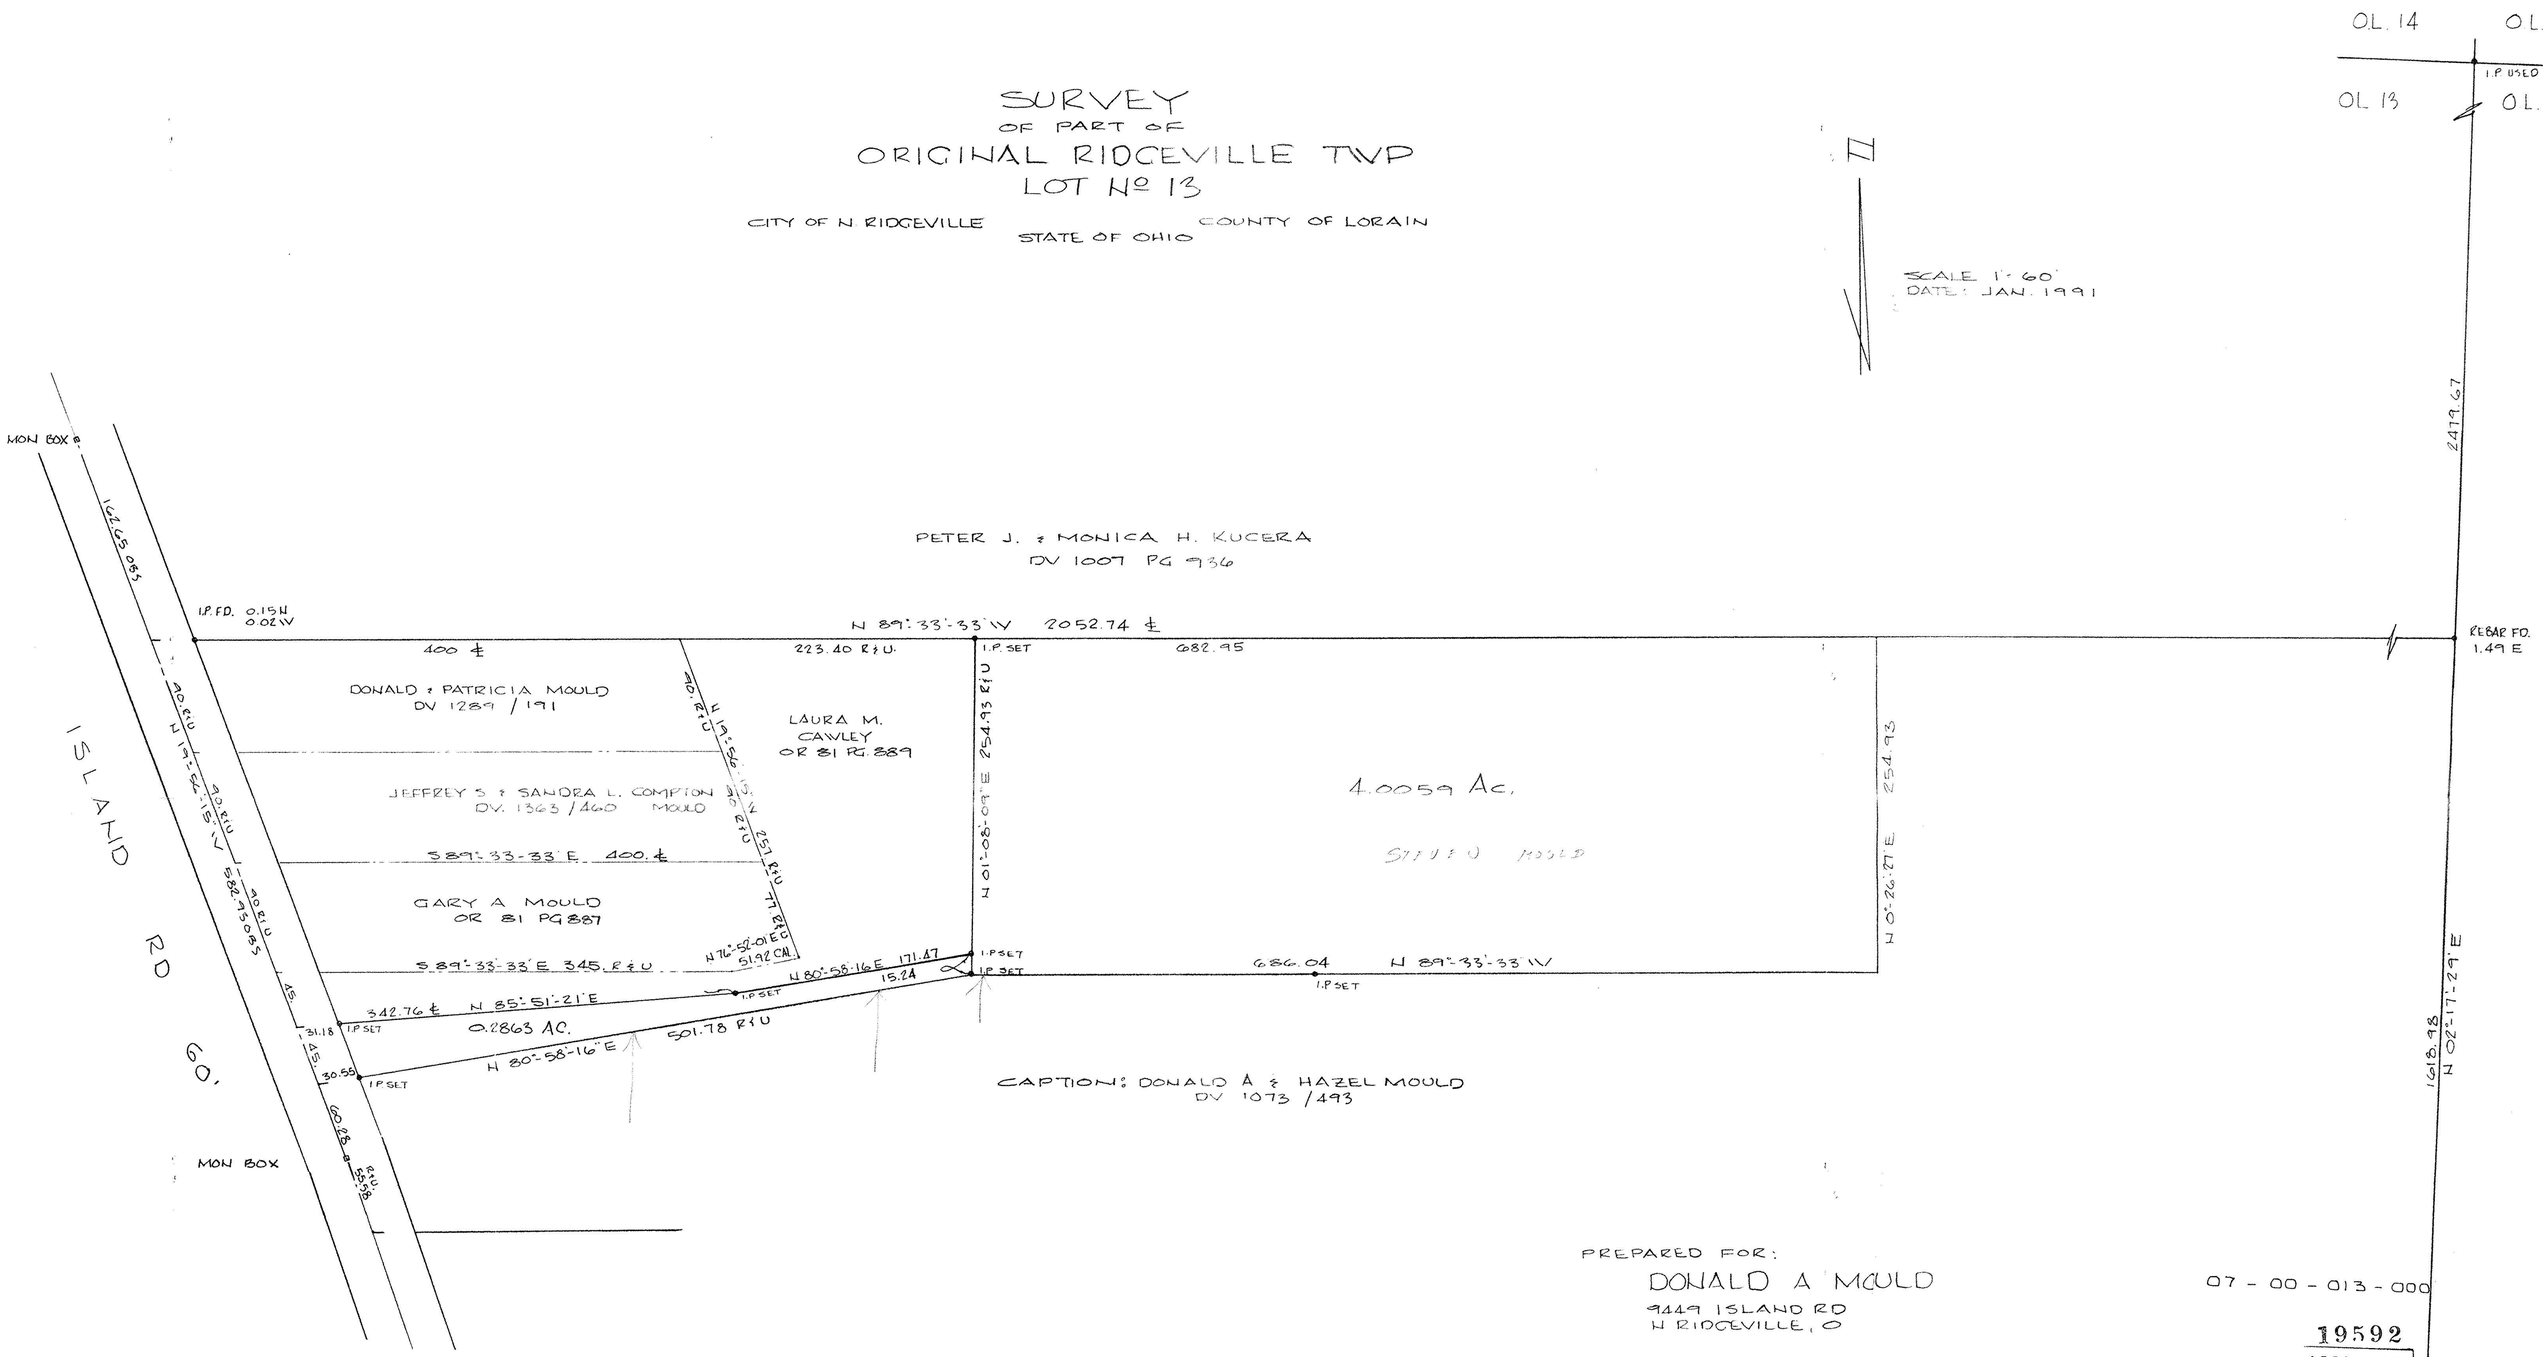

PREPARED FOR:
DONALD A MOULD
9449 ISLAND RD
N RIDGEVILLE, O

07 - 00 - 013 - 000

19592
APPROVED
LORAIN CO.
MAP DEPT.
DATE 10-4-91
PAGE 7-00-013-D
BY CAROLYN FRANCIS
VOID AFTER # 19592

PREPARED BY:
HAPONEK AN, ASSOC INC.
ENGINEERS & SURVEYORS
N RIDGEVILLE, O

STATE OF OHIO
SURVEYOR
MARK A. HAPONEK
7573

7573