GRAPHIC SCALE 1"=200'

0 200 400 600

-020
Patrick & Mary Rose Dangelo
D.V. 1366 P. 547

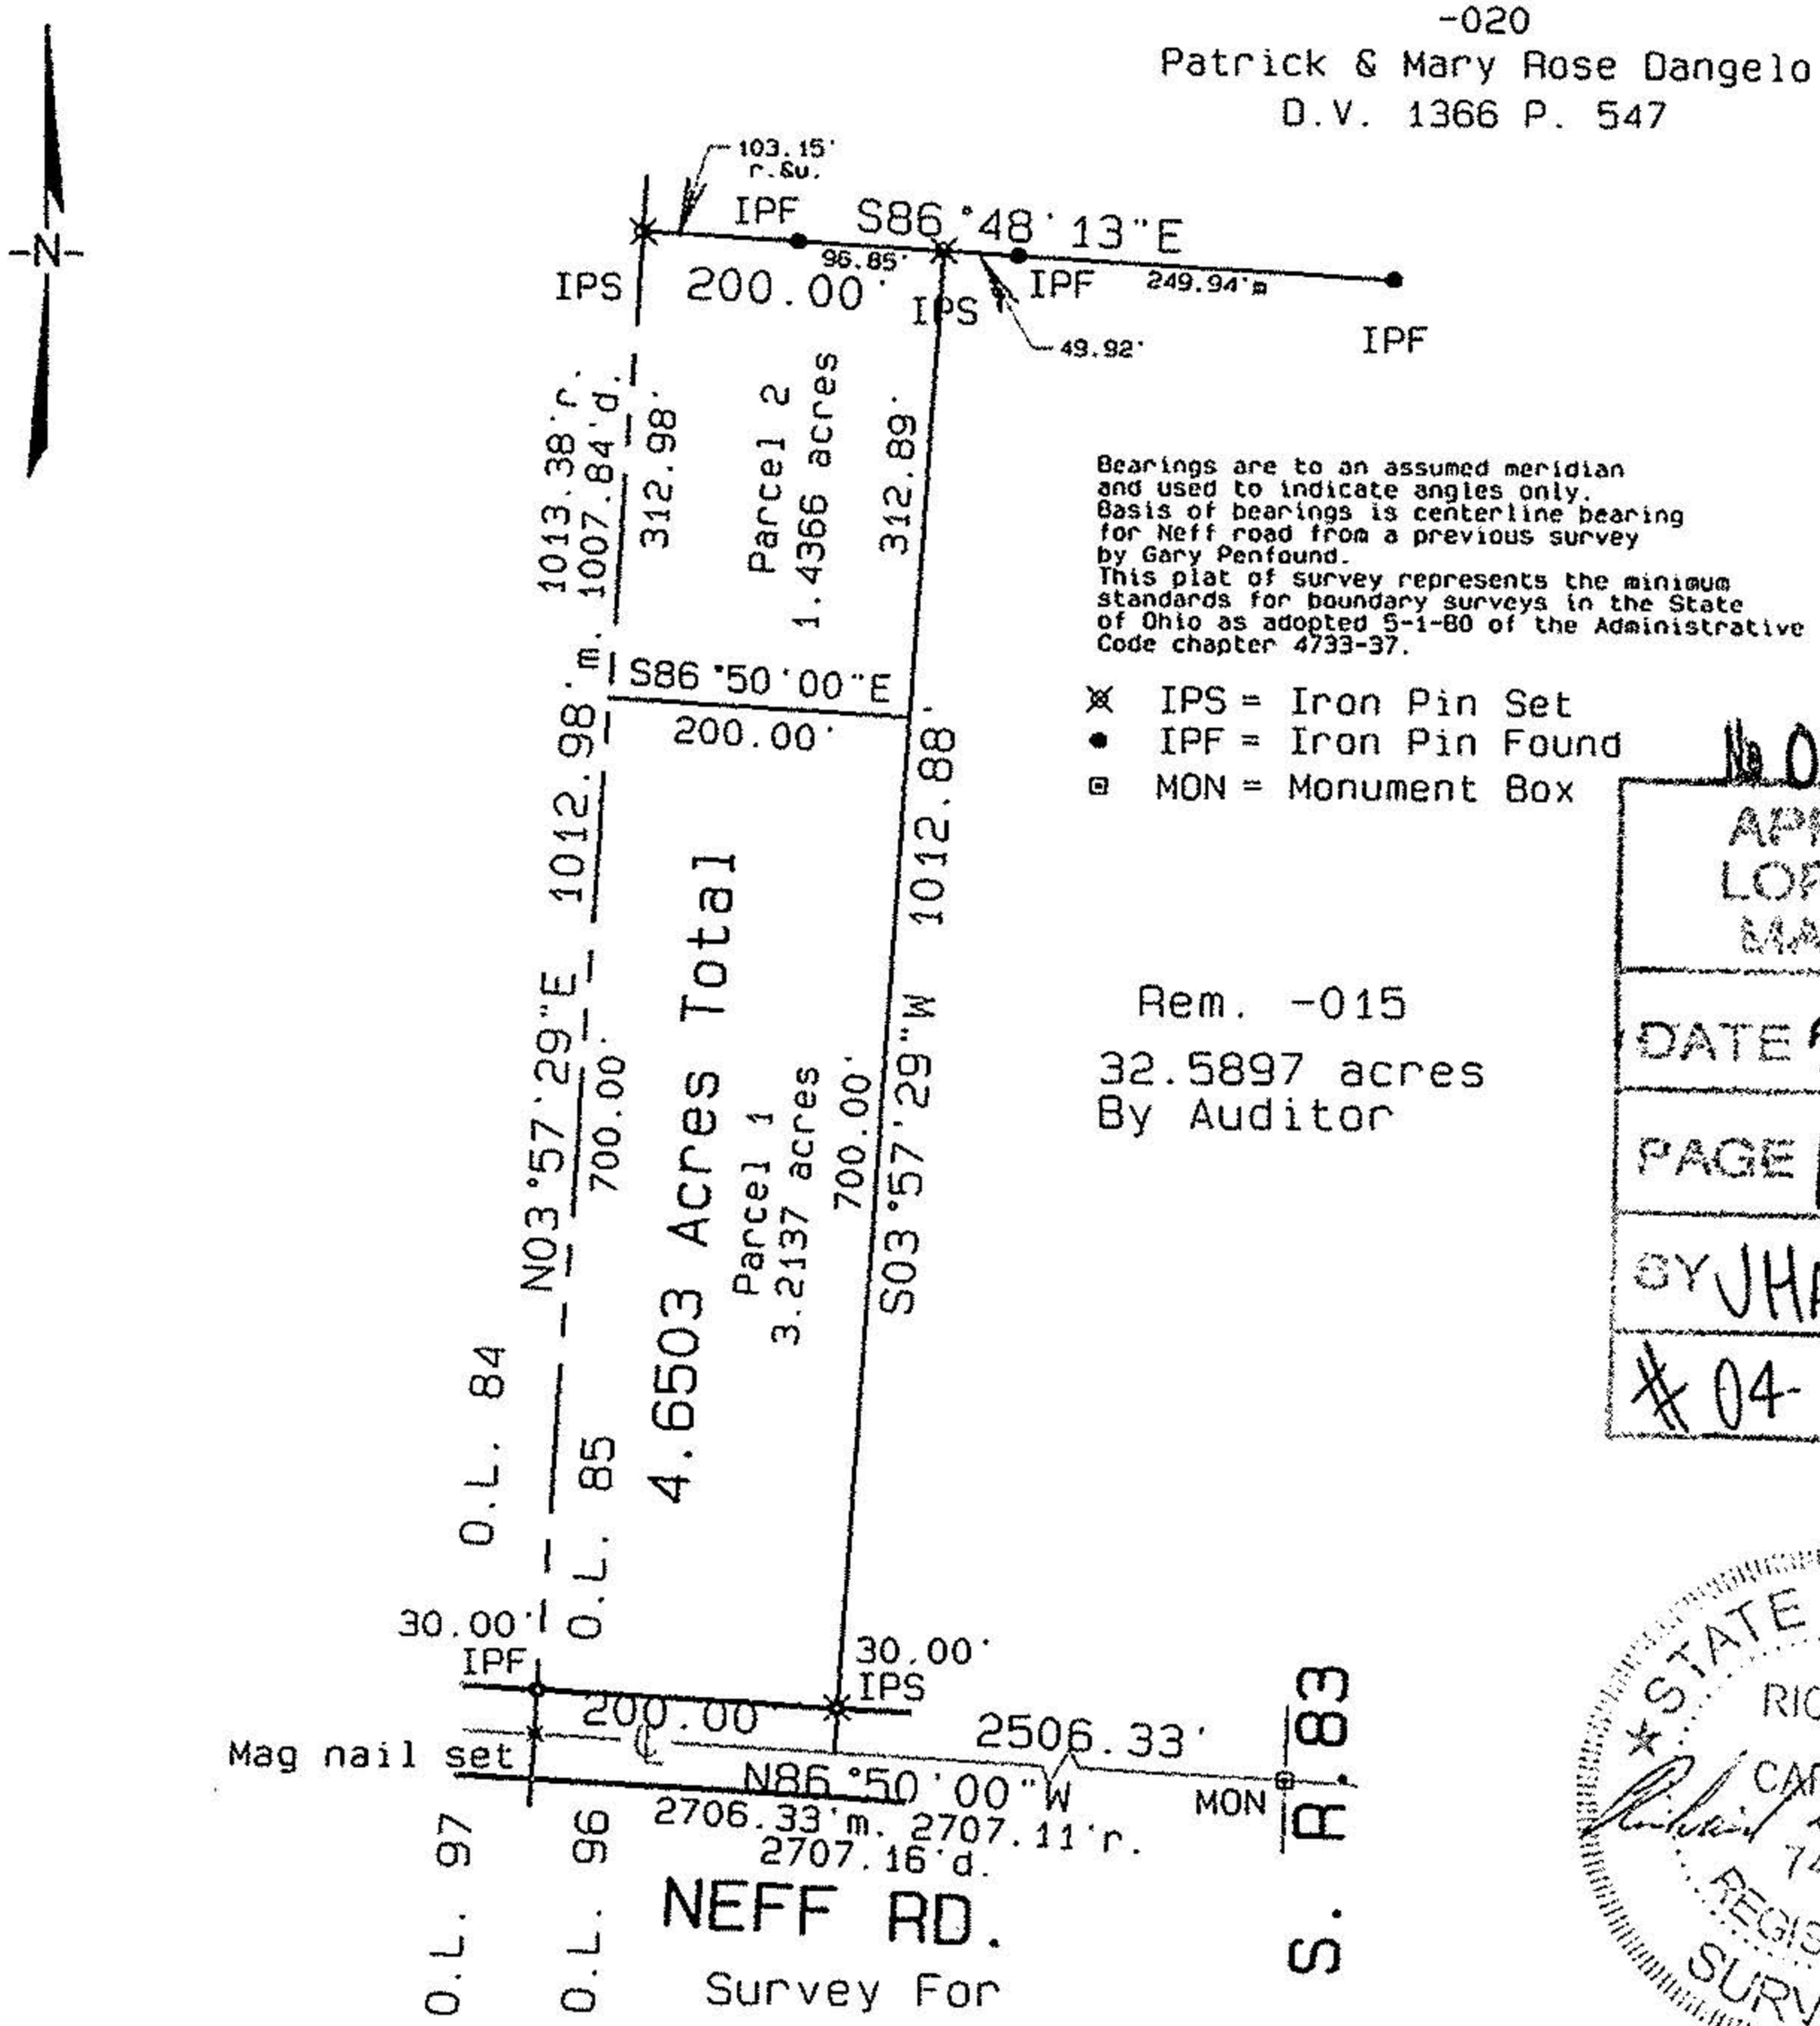

Survey For

JOSEPH & CHRISTINA MORRIS

4.6503 Acres

Grafton Twp. O.L. 85
Lorain County Ohio

Bearings are to an assumed meridian and used to indicate angles only. Basis of bearings is centerline bearing for Neff road from a previous survey by Gary Penfound.
This plat of survey represents the minimum standards for boundary surveys in the State of Ohio as adopted 5-1-80 of the Administrative Code chapter 4733-37.

⊠ IPS = Iron Pin Set
● IPF = Iron Pin Found
⊡ MON = Monument Box

Rem. -015
32.5897 acres
By Auditor

No 01666
APPROVED
LORAIN CO.
MAP DEPT
DATE 5-24-04
PAGE 16-00-085-A
BY JHatfield
04-016666

STATE OF OHIO
RICHARD D CARLSON
7499
REGISTERED SURVEYOR
10-27-03

CARLSON SURVEYS
10-15-03