001-103

06-23-

KLEINOEDER · SCHMIDT
and ASSOCIATES

ENGINEERS — SURVEYORS — CONSULTANTS in LAND PLANNING

ELYRIA - NORWALK - MEDINA OHIO

SURVEY

Sublot(s) _____

Subd'n _____

Township ELYRIA Tract BRACE

Orig. Lot(s) 1 Sec. _____

County of LORAIN State of Ohio

Corporation _____

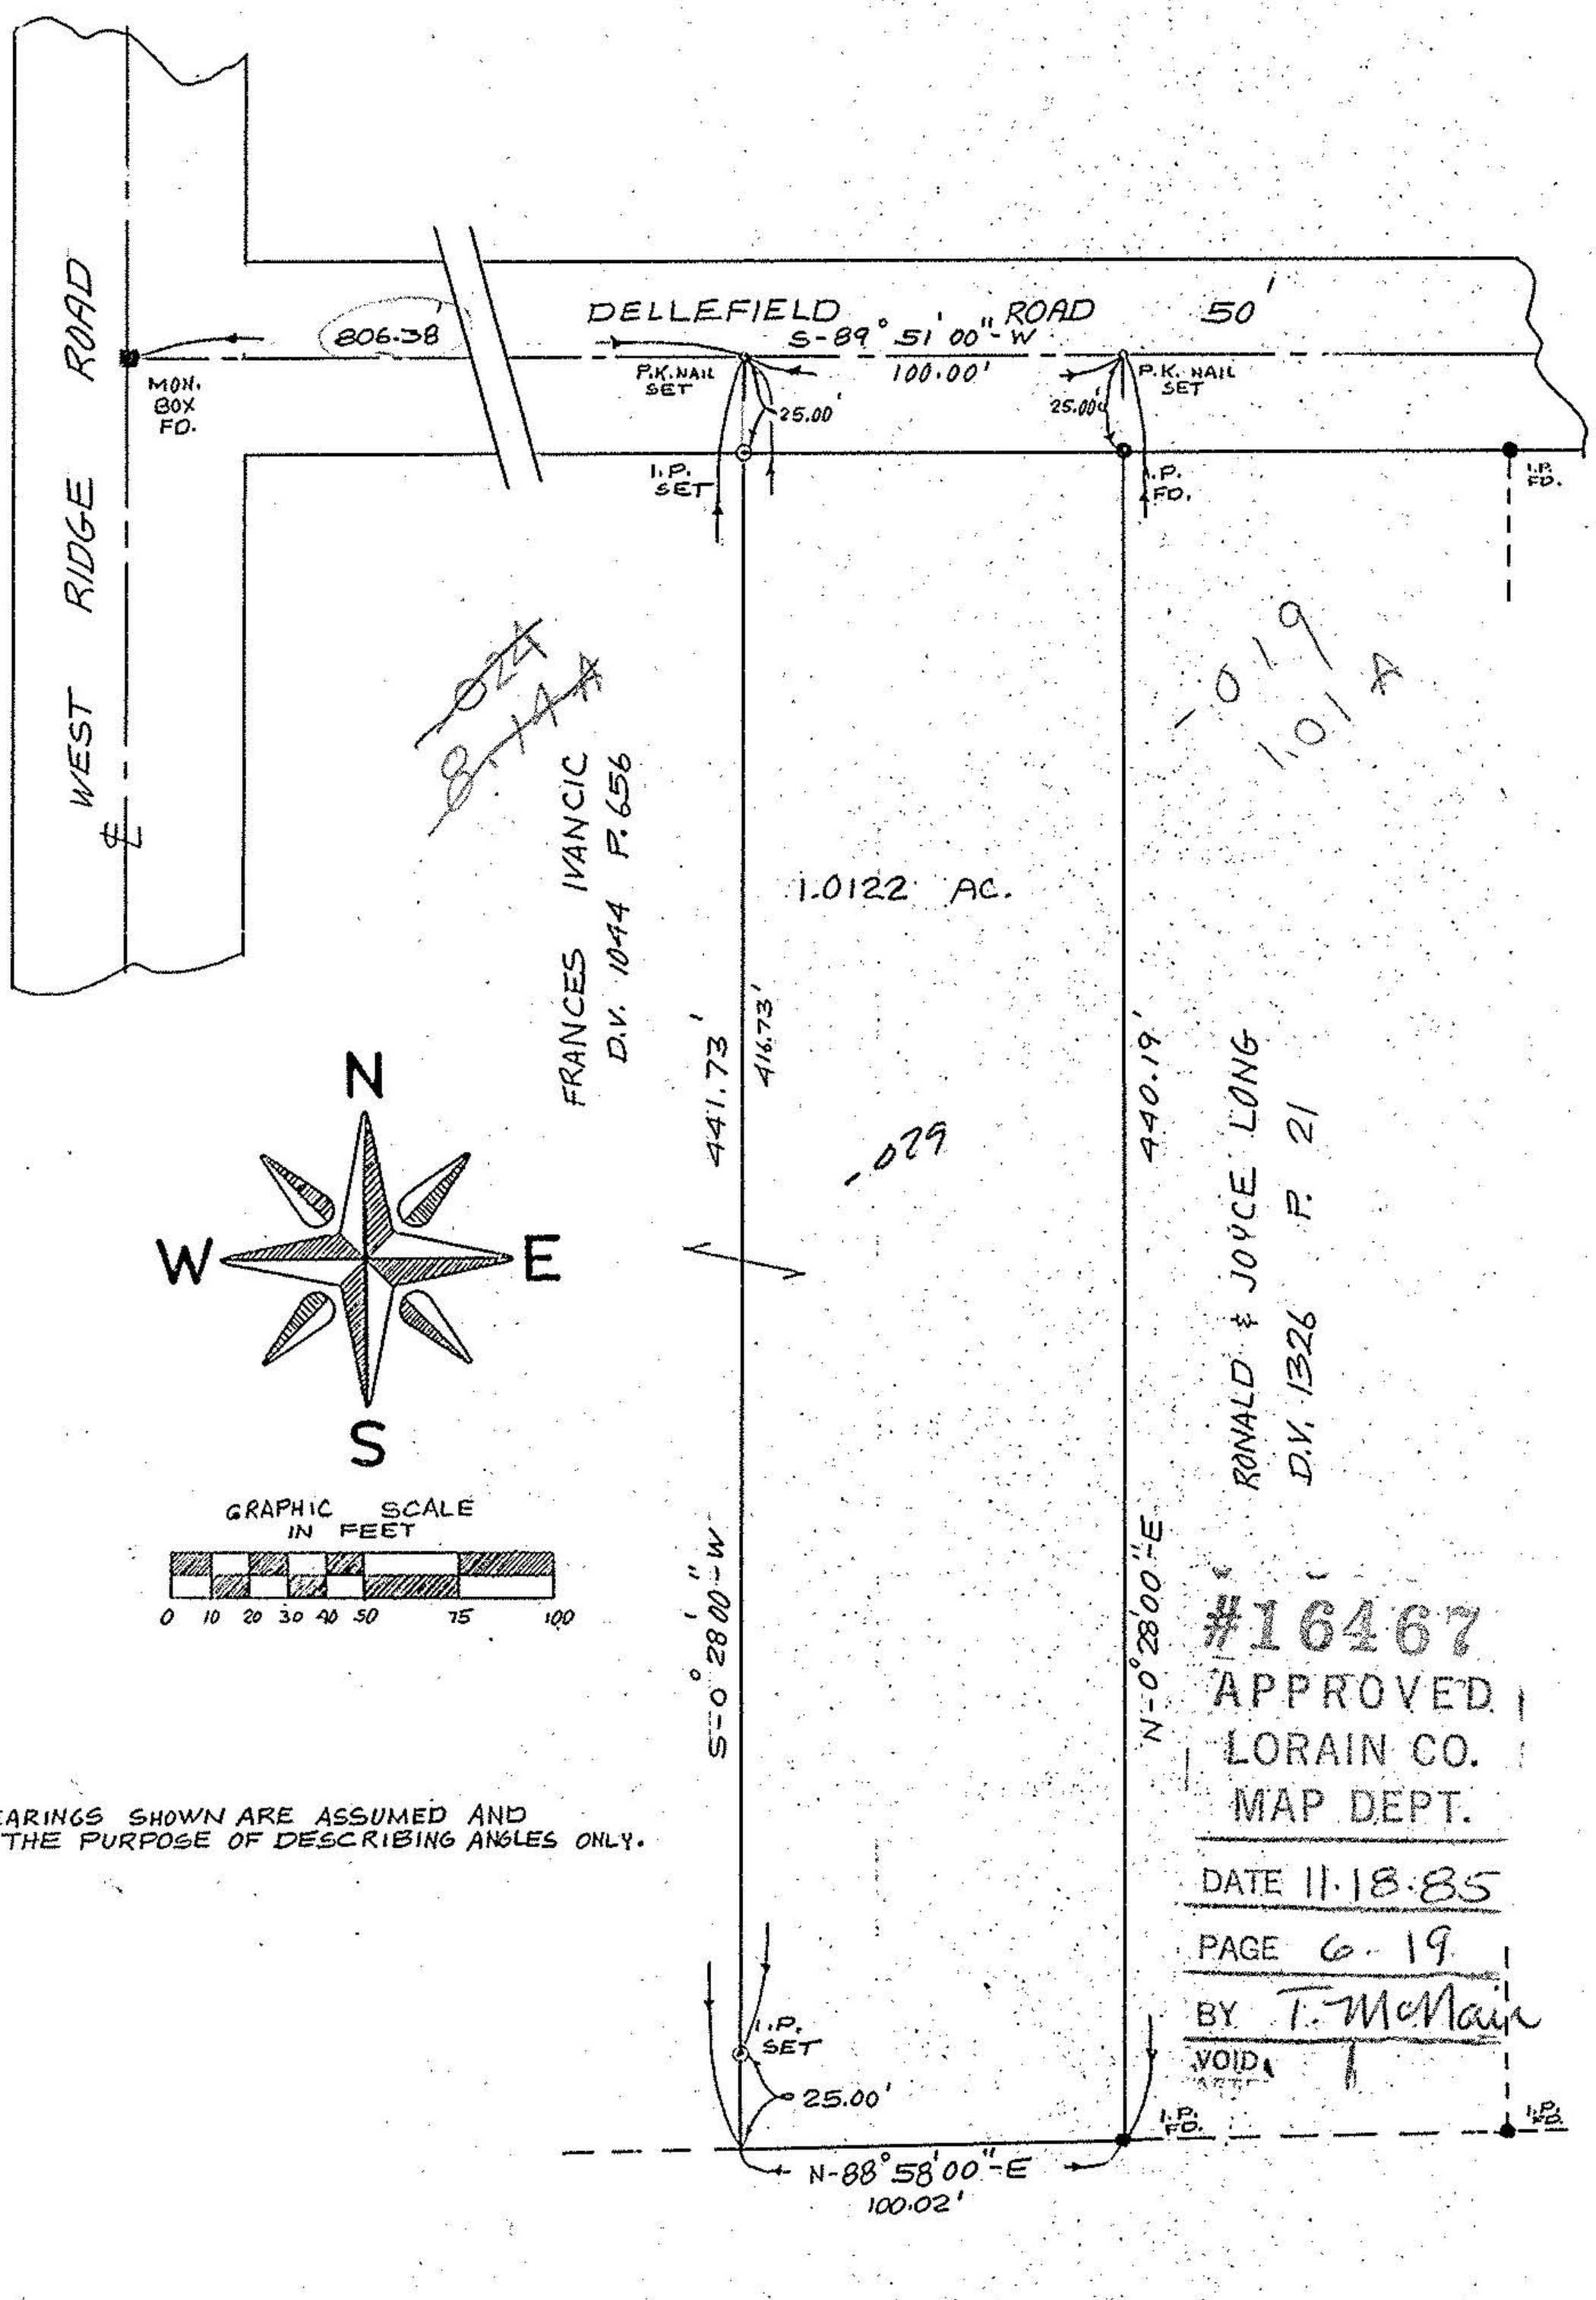

#16467
APPROVED
LORAIN CO.
MAP DEPT.
DATE 11-18-85
PAGE 6-19
BY T. McMain
VOID

NOTE: BEARINGS SHOWN ARE ASSUMED AND ARE FOR THE PURPOSE OF DESCRIBING ANGLES ONLY.

6-19

Prepared for: WILLIAM J. IVANCIC

Scale: 1" = 60'	Date: 9-5-85	Dr. by: K.V.S.	Job № 85-188