PROPERTY SPLIT
FOR

WILLA J. DESMIT

SITUATED IN THE CITY OF ELYRIA, COUNTY OF LORAIN AND STATE OF OHIO, AND KNOWN AS BEING PART OF ORIGINAL ELYRIA TOWNSHIP LOT NO. 24.

JUNE 20, 1989
SCALE: 1"=30'

P.P. NO. 06-23-024-103-038, 037, 036	
SPLIT #	DATE OF SURVEY
MAP PAGE	
SURVEYOR	

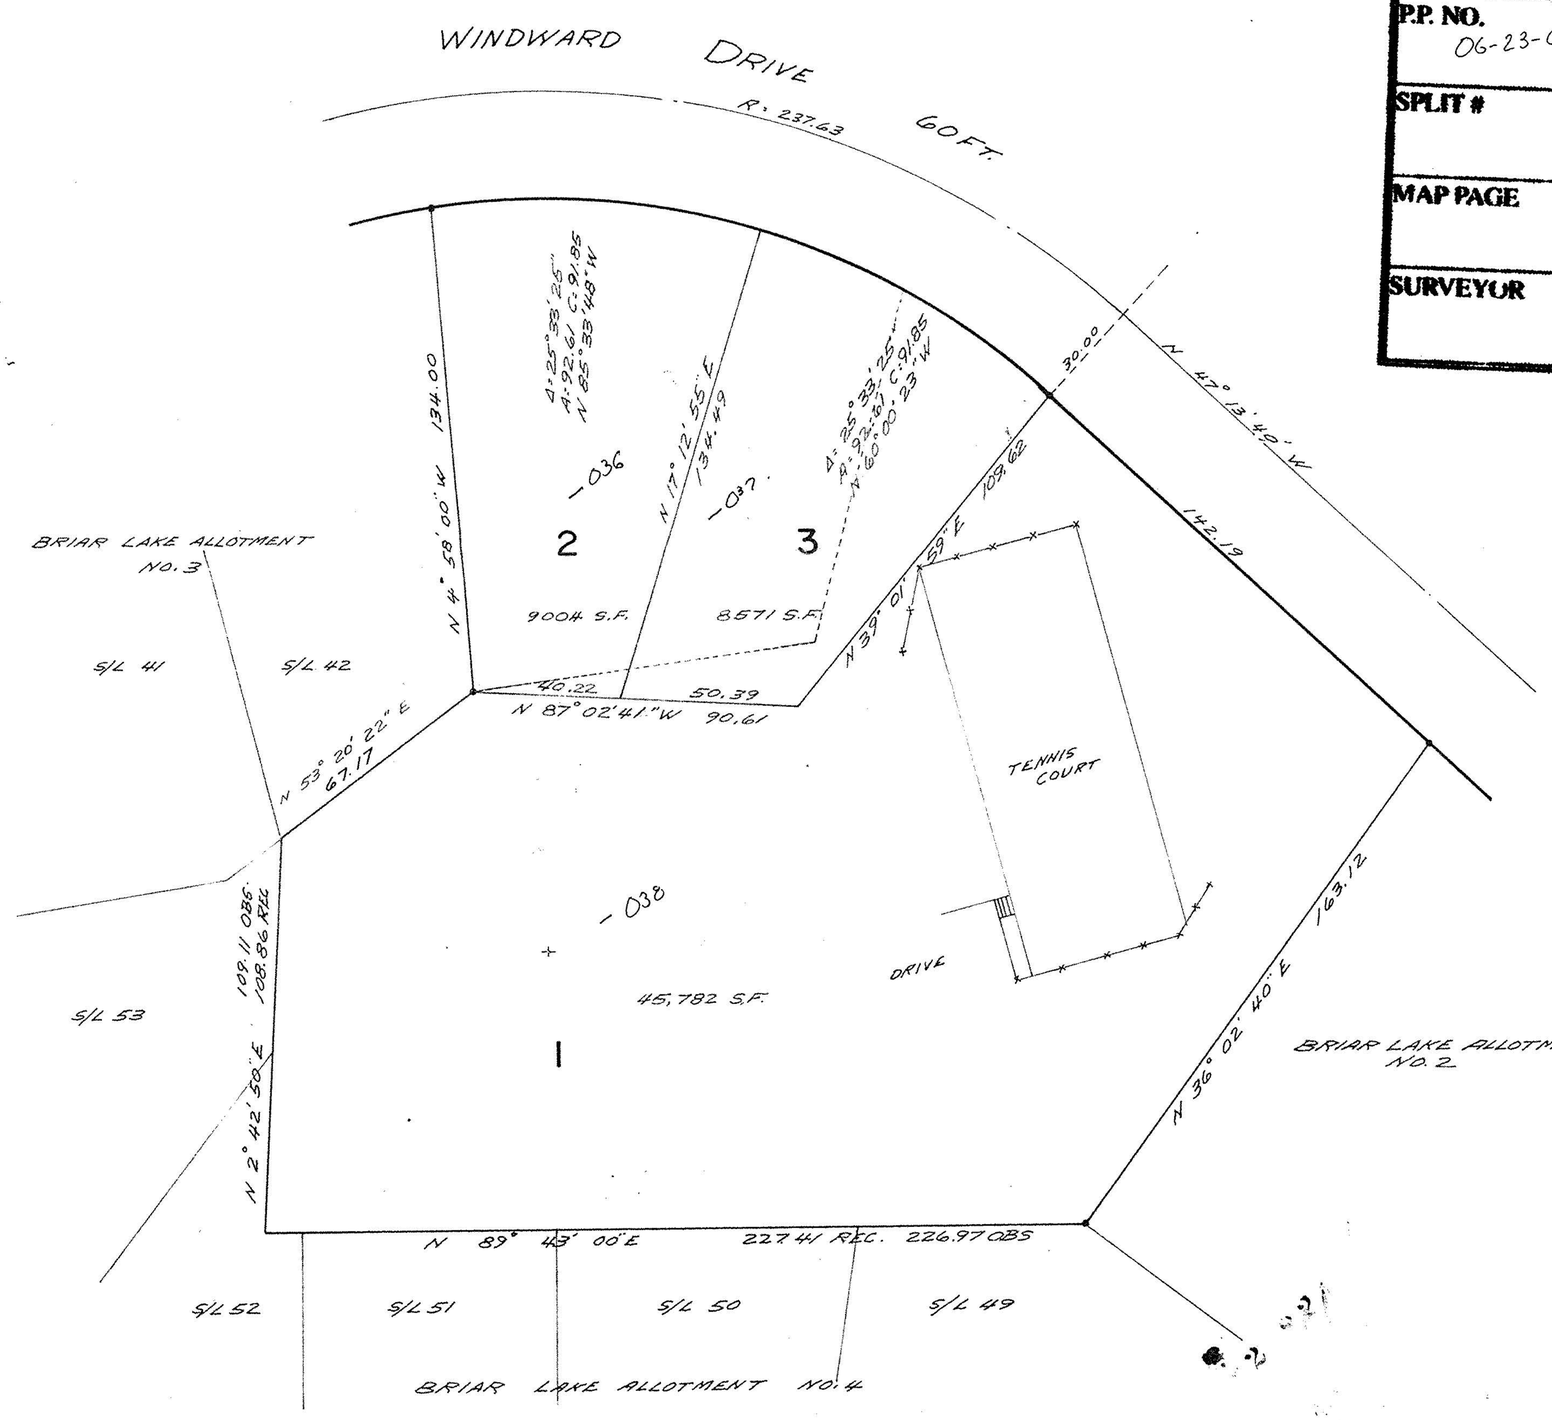

#18713
[redacted]

APPROVED LORAIN CO. MAP DEPT.	
DATE	11-8-89
PAGE	6-34
BY	[signature]
VOID AFTER	[redacted]

18713

JAMES A. RESAR, P.E.
OHIO REG. SURVEYOR NO. 6361

#18713