PREPARED FOR:
KARL KIESEL
7000 ROOT RD
N RIDGEVILLE, O

PREPARED BY:
HAPONIK AND ASSOC
LAND SURVEYORS AND ENGINEERS
N RIDGEVILLE, O

STATE OF OHIO
DANE A HAPONIK
6211
REGISTERED SURVEYOR

SURVEY
OF PART OF
ORIGINAL RIDGEVILLE TWP.
LOT No 1
N RIDGEVILLE COUNTY OF LORAIN
STATE OF OHIO

DATE: DEC. 1988
SCALE: 1" = 200'

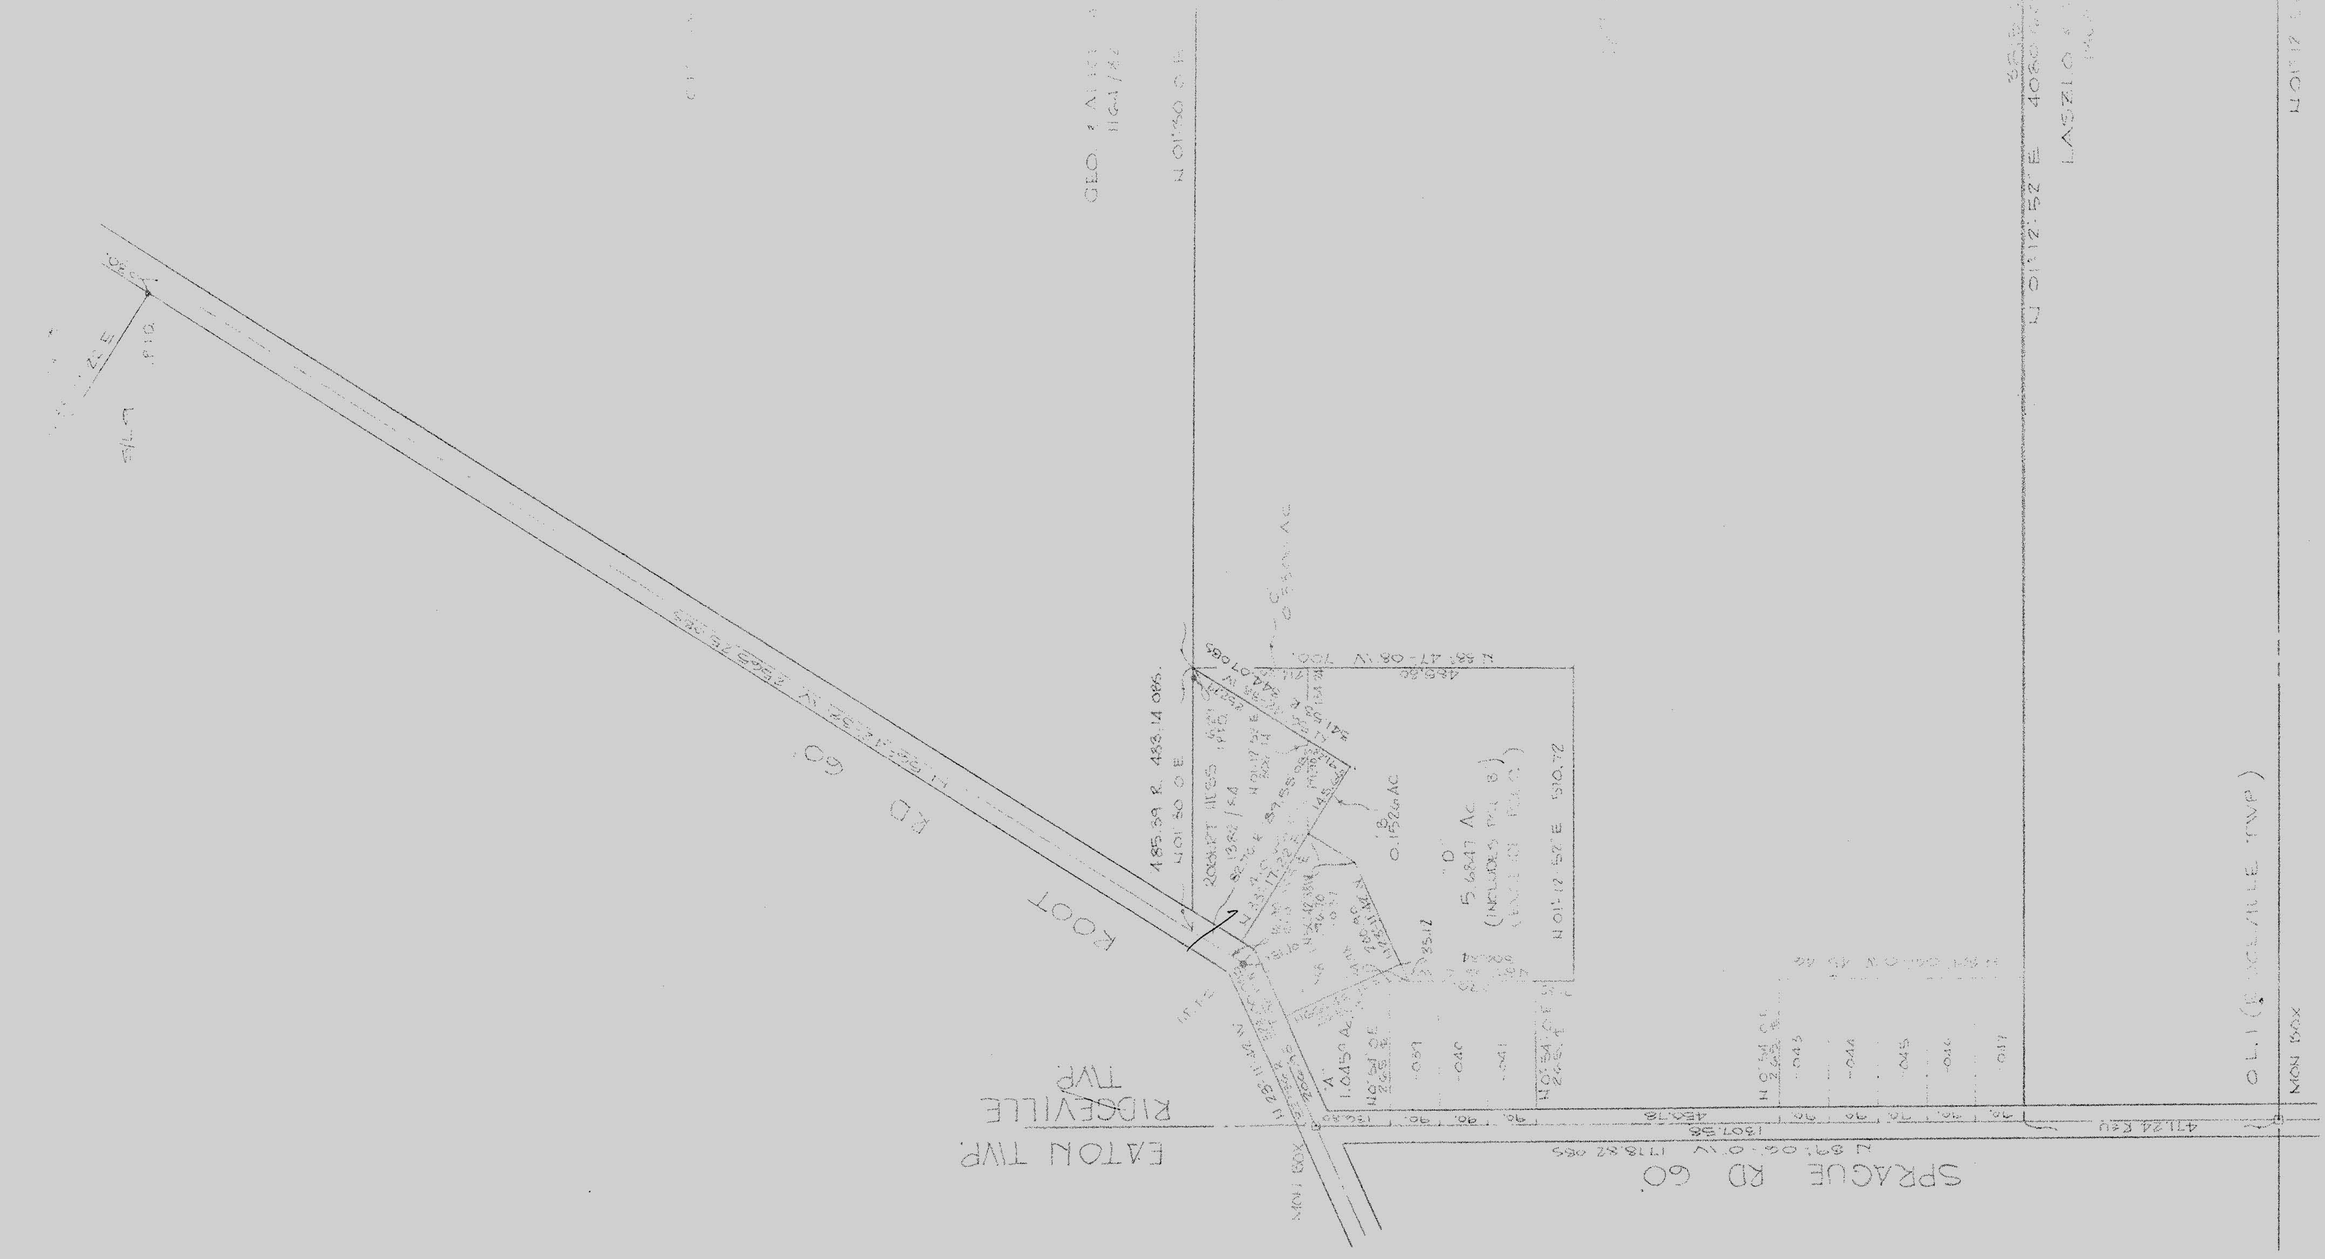

P.P. NO. 07-00-001-000-058, 037	
SPLIT # 18373 18899 18500	DATE OF SURVEY
MAP PAGE	
SURVEYOR	

PROPERTY OWNERS
DORIS KIESEL

P. PCL NO.	PCL NO.	VOL + PG.
-037	2	1219 / 537
-038	3	1219 / 537
-039	5	1219 / 537
-040	6	1219 / 537
-041	7	1219 / 537
-043	13	1219 / 535
-044	14	1219 / 533
-045	15	1219 / 533
-046	16	1219 / 529
-047	17	1219 / 527

4-10-90 #18900
4-10-90 #18899

07-00-001-000

#18373

APPROVED
LORAIN CO.
MAP DEPT.
DATE 4-4-89
PAGE 7-11
BY CAROL FRANCIS
VOID AFTER # 18373