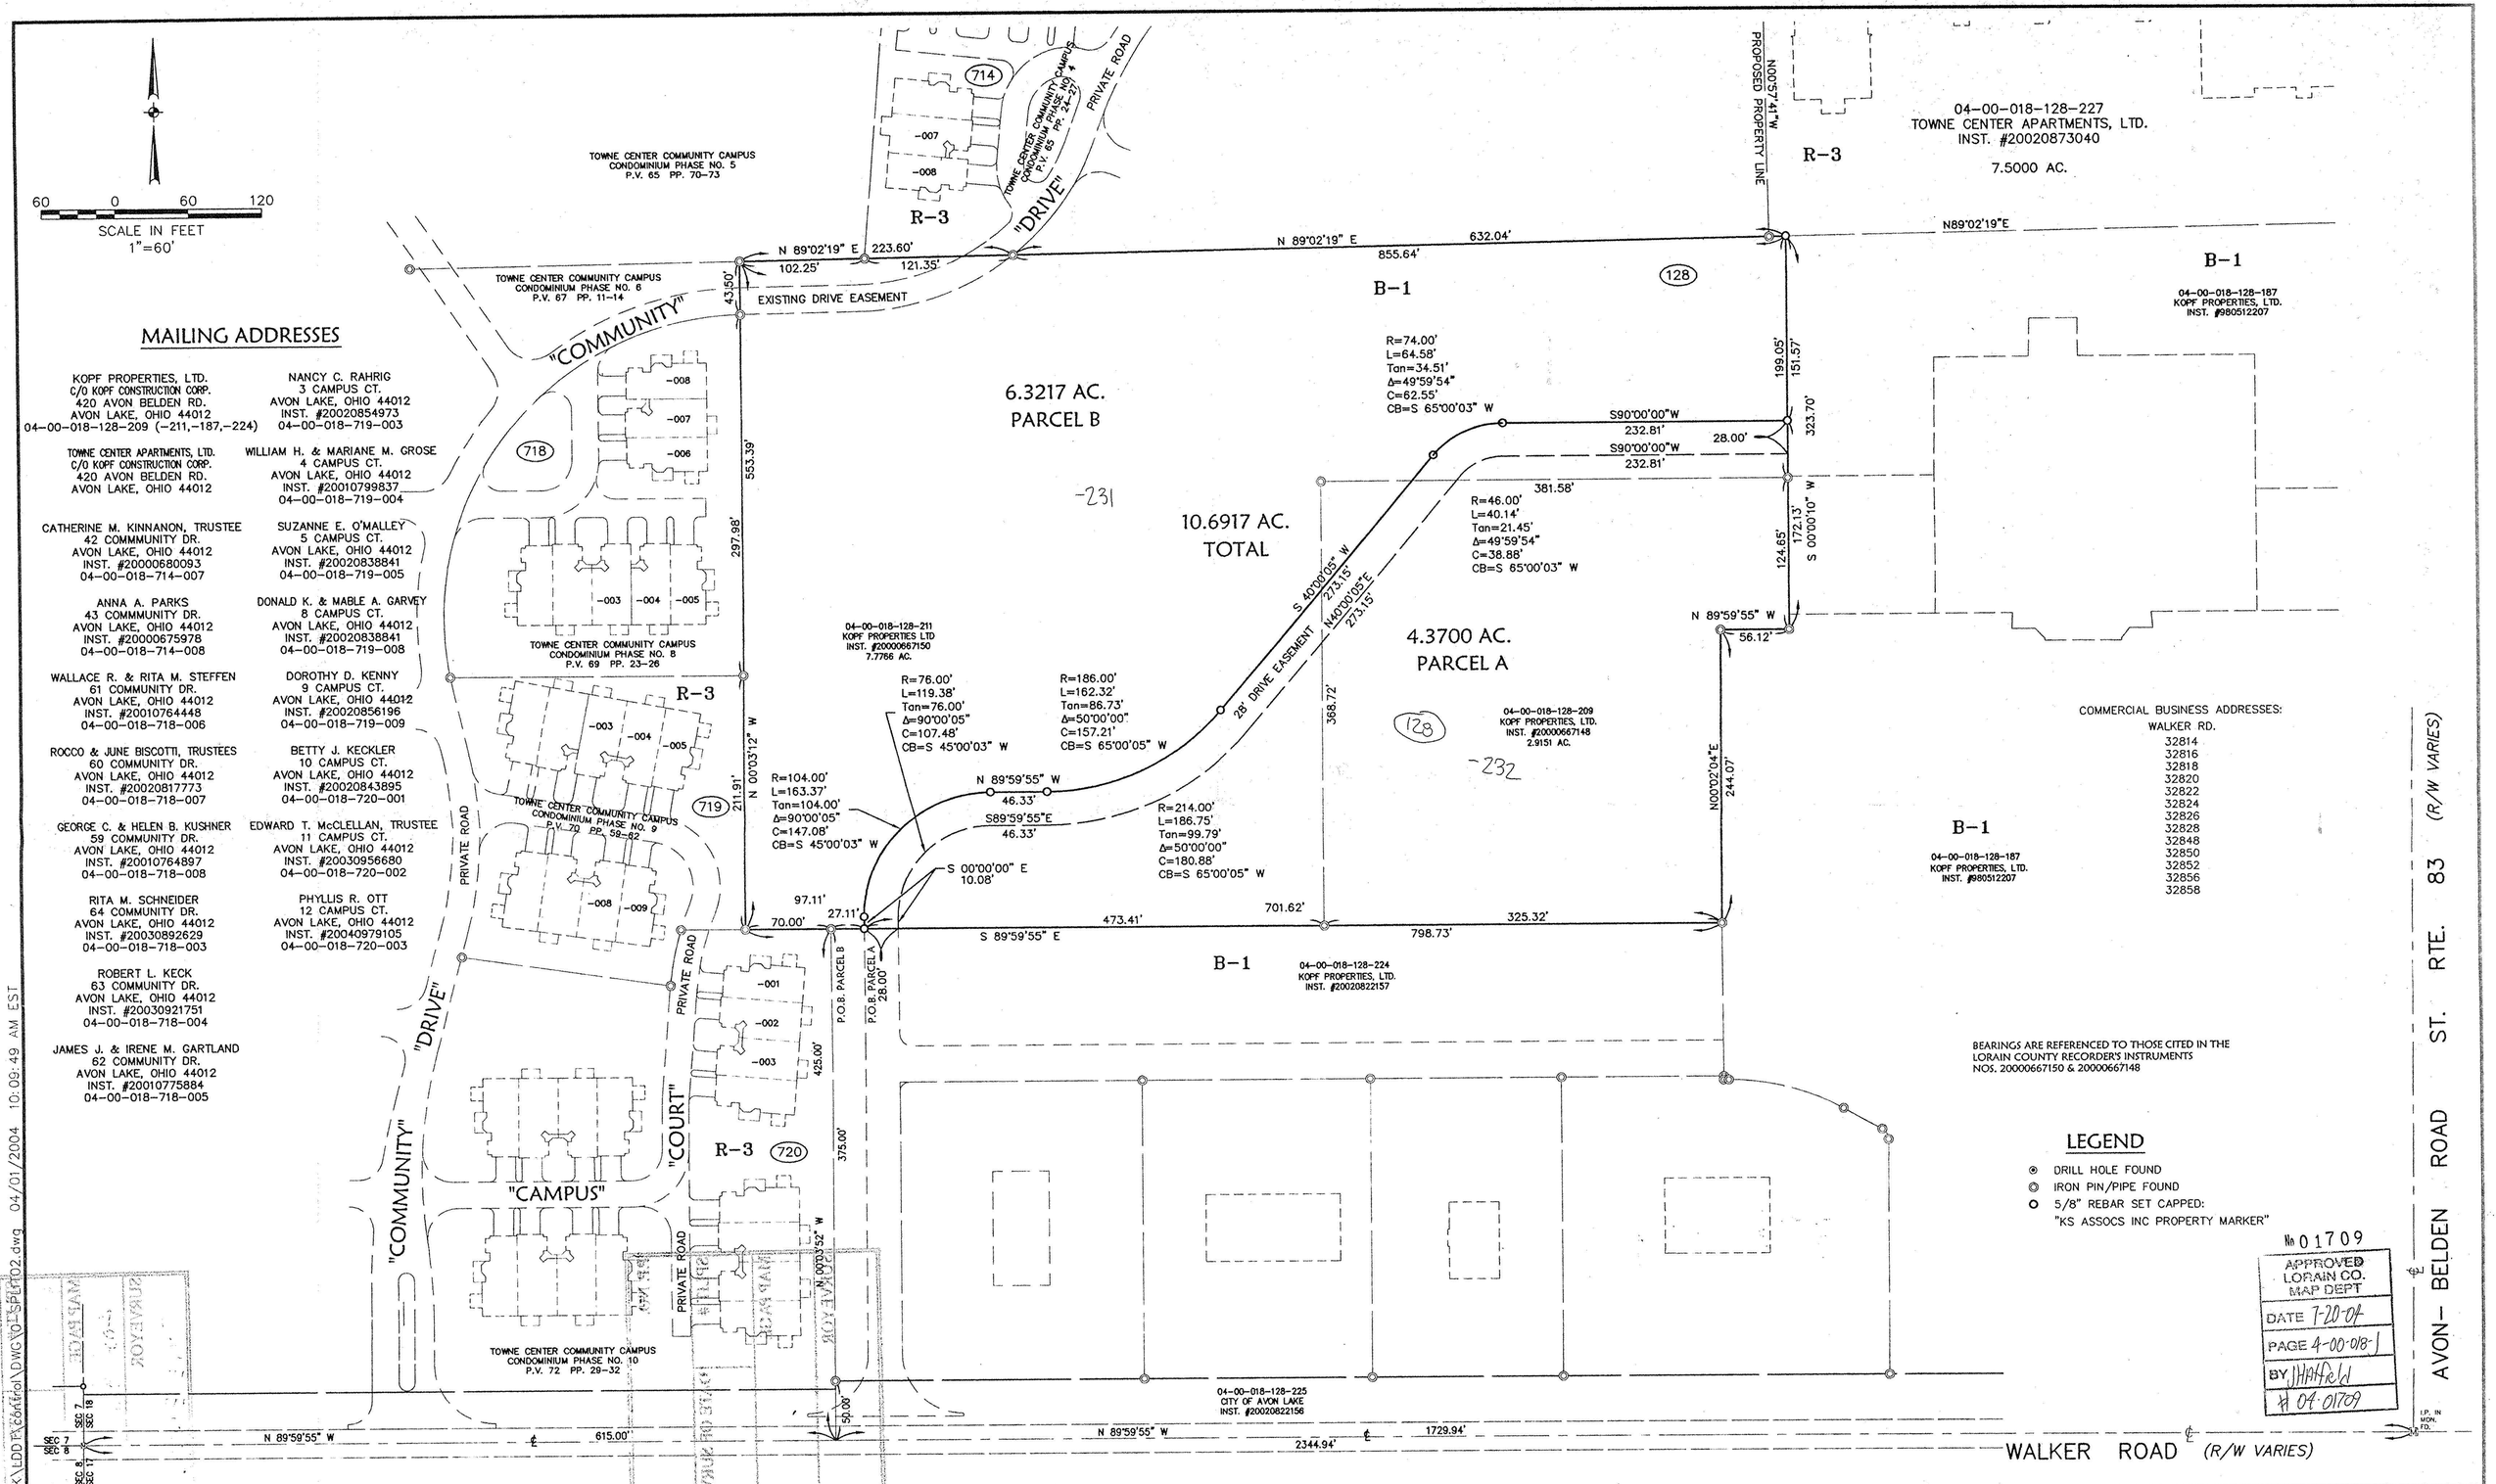

MAILING ADDRESSES

KOPF PROPERTIES, LTD.
C/O KOPF CONSTRUCTION CORP.
420 AVON BELDEN RD.
AVON LAKE, OHIO 44012
04-00-018-128-209 (-211,-187,-224)

TOWNE CENTER APARTMENTS, LTD.
C/O KOPF CONSTRUCTION CORP.
420 AVON BELDEN RD.
AVON LAKE, OHIO 44012

CATHERINE M. KINNANON, TRUSTEE
42 COMMMUNITY DR.
AVON LAKE, OHIO 44012
INST. #20000680093
04-00-018-714-007

ANNA A. PARKS
43 COMMMUNITY DR.
AVON LAKE, OHIO 44012
INST. #20000675978
04-00-018-714-008

WALLACE R. & RITA M. STEFFEN
61 COMMUNITY DR.
AVON LAKE, OHIO 44012
INST. #20010764448
04-00-018-718-006

ROCCO & JUNE BISCOTTI, TRUSTEES
60 COMMUNITY DR.
AVON LAKE, OHIO 44012
INST. #20020817773
04-00-018-718-007

GEORGE C. & HELEN B. KUSHNER
59 COMMUNITY DR.
AVON LAKE, OHIO 44012
INST. #20010764897
04-00-018-718-008

RITA M. SCHNEIDER
64 COMMUNITY DR.
AVON LAKE, OHIO 44012
INST. #20030892629
04-00-018-718-003

ROBERT L. KECK
63 COMMUNITY DR.
AVON LAKE, OHIO 44012
INST. #20030921751
04-00-018-718-004

JAMES J. & IRENE M. GARTLAND
62 COMMUNITY DR.
AVON LAKE, OHIO 44012
INST. #20010775884
04-00-018-718-005

NANCY C. RAHRIG
3 CAMPUS CT.
AVON LAKE, OHIO 44012
INST. #20020854973
04-00-018-719-003

WILLIAM H. & MARIANE M. GROSE
4 CAMPUS CT.
AVON LAKE, OHIO 44012
INST. #20010799837
04-00-018-719-004

SUZANNE E. O'MALLEY
5 CAMPUS CT.
AVON LAKE, OHIO 44012
INST. #20020838841
04-00-018-719-005

DONALD K. & MABLE A. GARVEY
8 CAMPUS CT.
AVON LAKE, OHIO 44012
INST. #20020838841
04-00-018-719-008

DOROTHY D. KENNY
9 CAMPUS CT.
AVON LAKE, OHIO 44012
INST. #20020856196
04-00-018-719-009

BETTY J. KECKLER
10 CAMPUS CT.
AVON LAKE, OHIO 44012
INST. #20020843895
04-00-018-720-001

EDWARD T. McCLELLAN, TRUSTEE
11 CAMPUS CT.
AVON LAKE, OHIO 44012
INST. #20030956680
04-00-018-720-002

PHYLLIS R. OTT
12 CAMPUS CT.
AVON LAKE, OHIO 44012
INST. #20040979105
04-00-018-720-003

DAVID L. ELWELL, P.S.
REGISTERED SURVEYOR NO. 6333

04-07-04
DATE

STATE OF OHIO
DAVID L. ELWELL
6333
REGISTERED SURVEYOR

DATE:	3-12-04
DRAWN BY:	ABR/MJC
CH'D BY:	
DWG. NAME:	0-SPLIT02
PATH:	97228-R
F.B.	

REVISIONS

DATE	DESCRIPTION	BY
03-12-04	ORIGINAL ISSUE	MJC

KS ASSOCIATES
KSASSOCIATES, INC.
260 Burns Road, Suite 100
P.O. Box 569
Elyria, Ohio 44036
Phone (440) 365-4730
Fax (440) 365-4790
mailroom@ksassoc.com
www.ksassoc.com

SURVEY MAP & PARCEL SPLIT
PARCEL NOS. 04-00-018-128-209 & 211

OF PART OF
ORIGINAL AVON TOWNSHIP SECTION NO. 18
CITY OF AVON LAKE COUNTY OF LORAIN STATE OF OHIO

SHEET 1 OF 1

JOB NO. 97228-CPS

R:\97000\97228-DNBK\LDD\Cadfiles\DWG\0-SPLIT02.dwg 04/01/2004 10:09:49 AM EST