SURVEY
OF PART OF
ORIGINAL EATON TWP
LOT Nº 90
TWP OF EATON COUNTY OF LORAIN
STATE OF OHIO

N

DATE: JULY 1989
SCALE: 1"=100'

P.P. NO. 11-00-090-000-034,032,030	
SPLIT # 18609	DATE OF SURVEY
MAP PAGE 11-A	
SURVEYOR DANE A. HAPONEK	

NOTE:
O.L. LINE PER G. FENFOUND SURVEY
OF A PROPOSED SUBN.

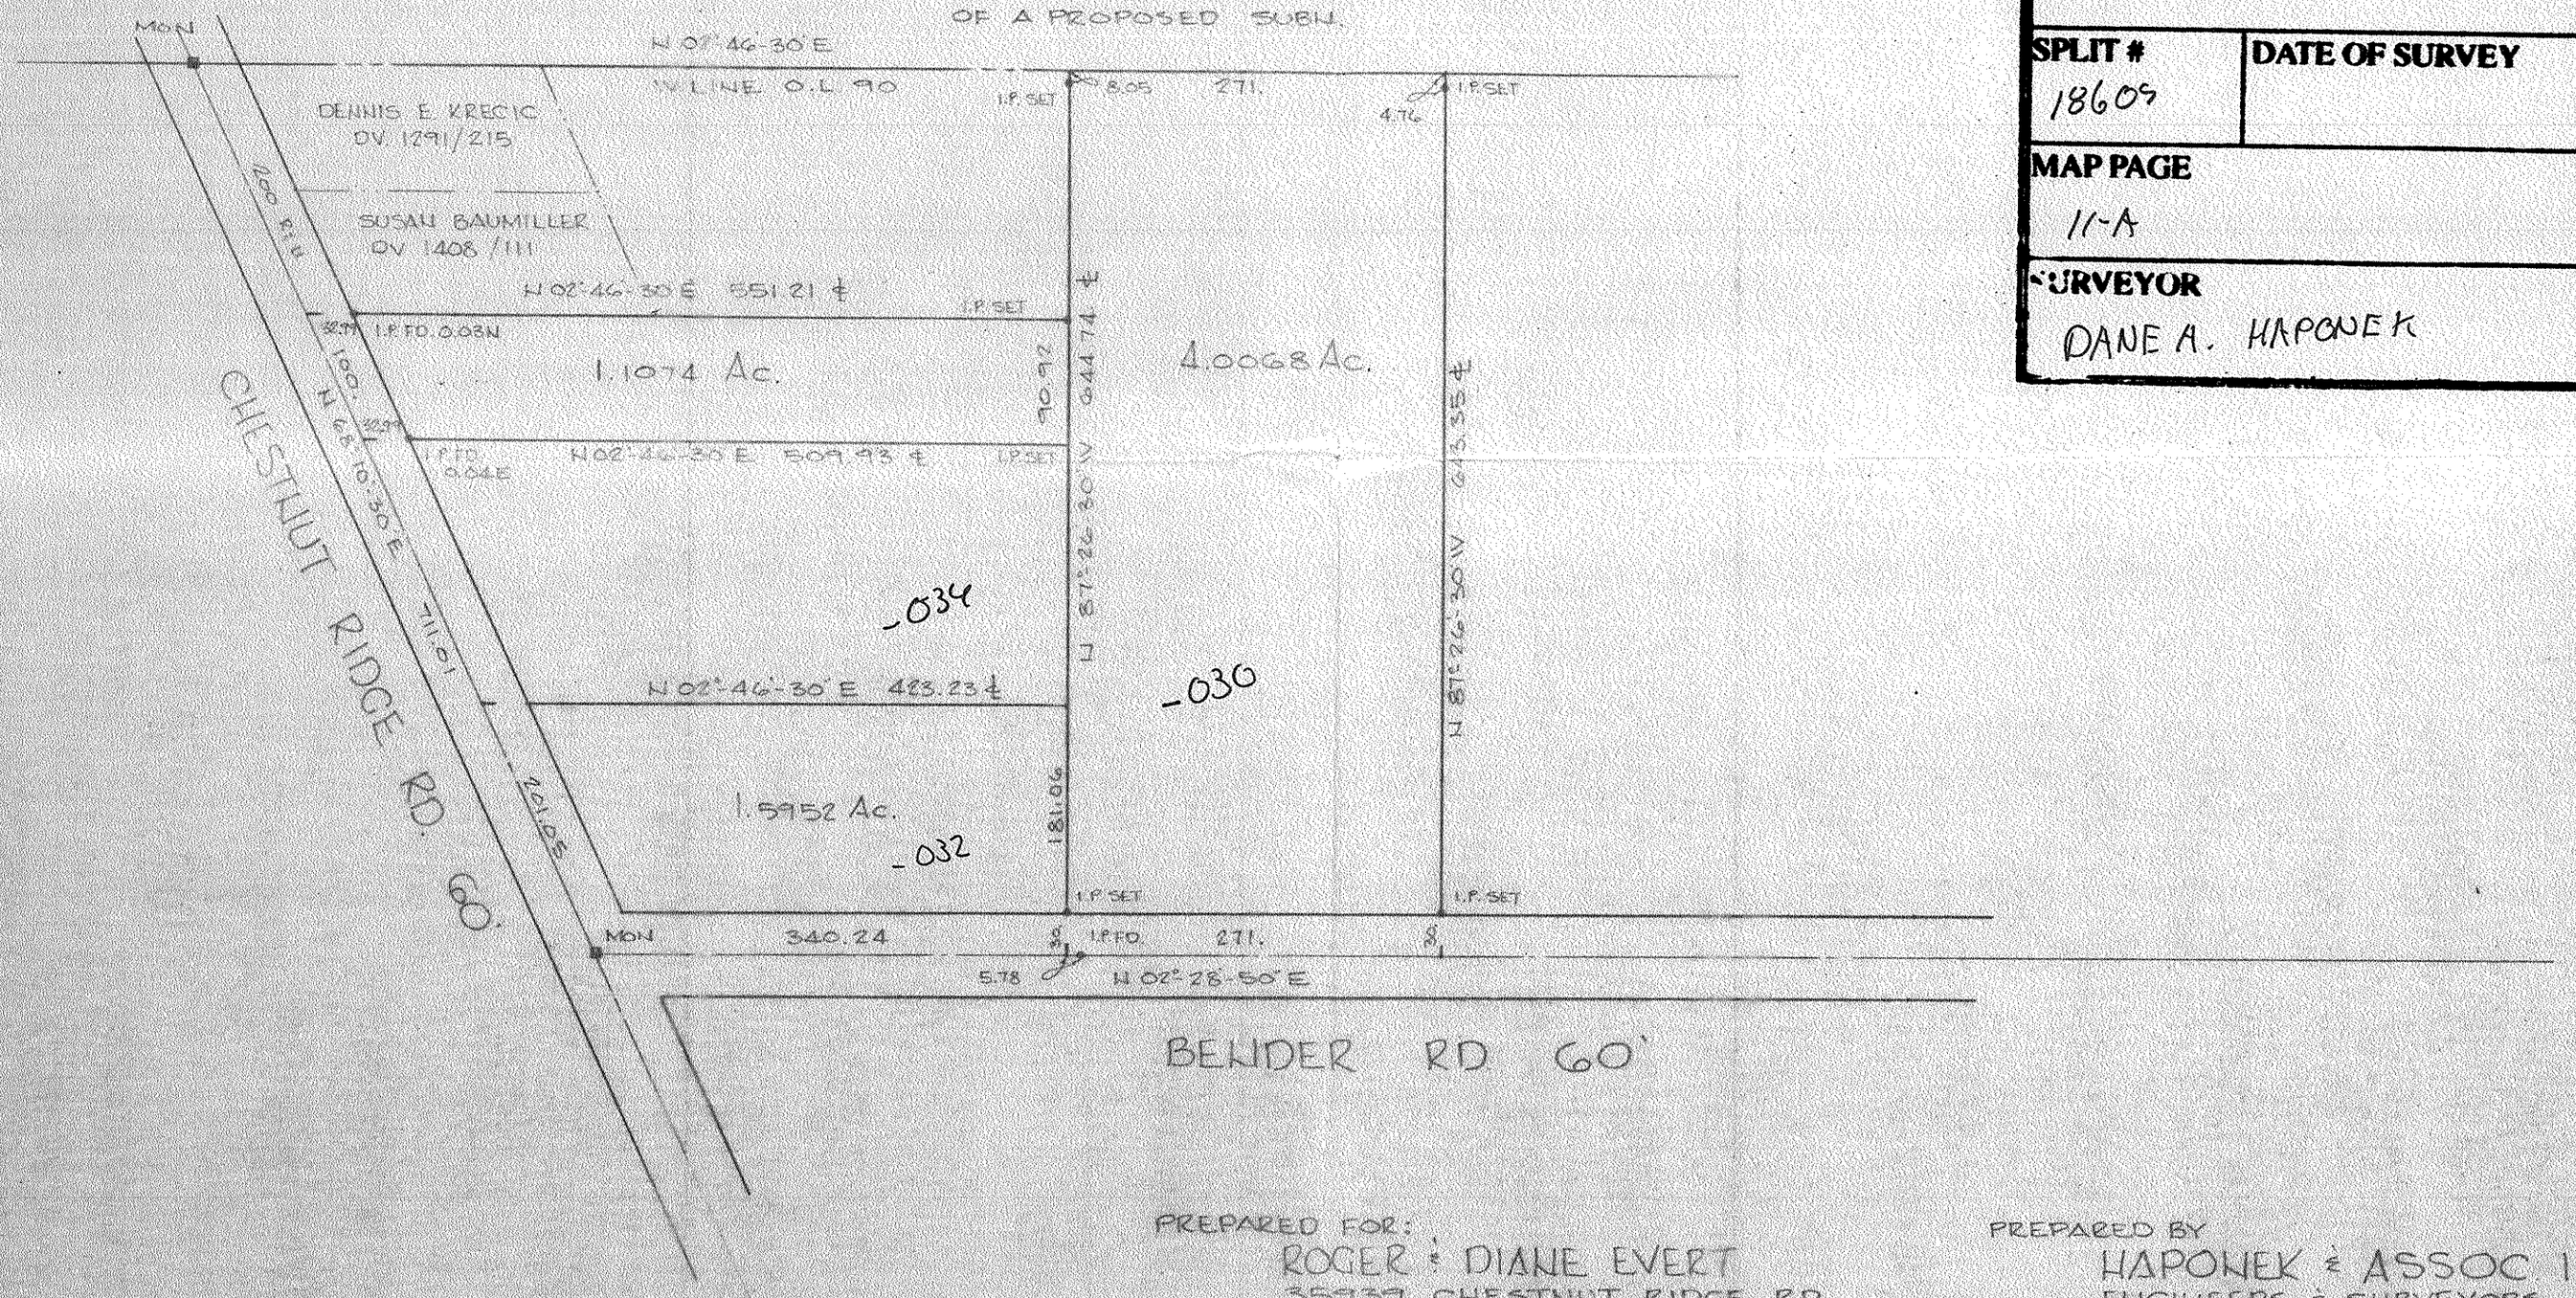

PREPARED FOR:
ROGER & DIANE EVERT
35937 CHESTNUT RIDGE RD
N. RIDGEVILLE, O

PREPARED BY
HAPONEK & ASSOC. INC.
ENGINEERS & SURVEYORS
N. RIDGEVILLE, O

STATE OF OHIO
DANE A. HAPONEK
S-6213
Registered SURVEYOR

8919

REVISED 8-23-89

APPROVED
LORAIN CO.
MAP DEPT.
DATE 8-31-89
PAGE 11-A
BY CAROLYN FRANCIS
VOID AFTER #18609

#18609