P.P. NO. 11-00-685-000 - 023, 021, 035, 007, 008
011, 053

SPLIT #	DATE OF SURVEY
18130	Aug. 10, 1988

MAP PAGE
11-E NORTH

SURVEYOR
William B. Barton

WILLIAM B. BARTON
Reg. Land Surveyor No. 4438
188 PARKWOOD AVENUE
AVON LAKE, OHIO 44012
TELEPHONE (216) 933-6662

Oberlin College O.R. Vol. 8 Pg. 60 parcel No. 3

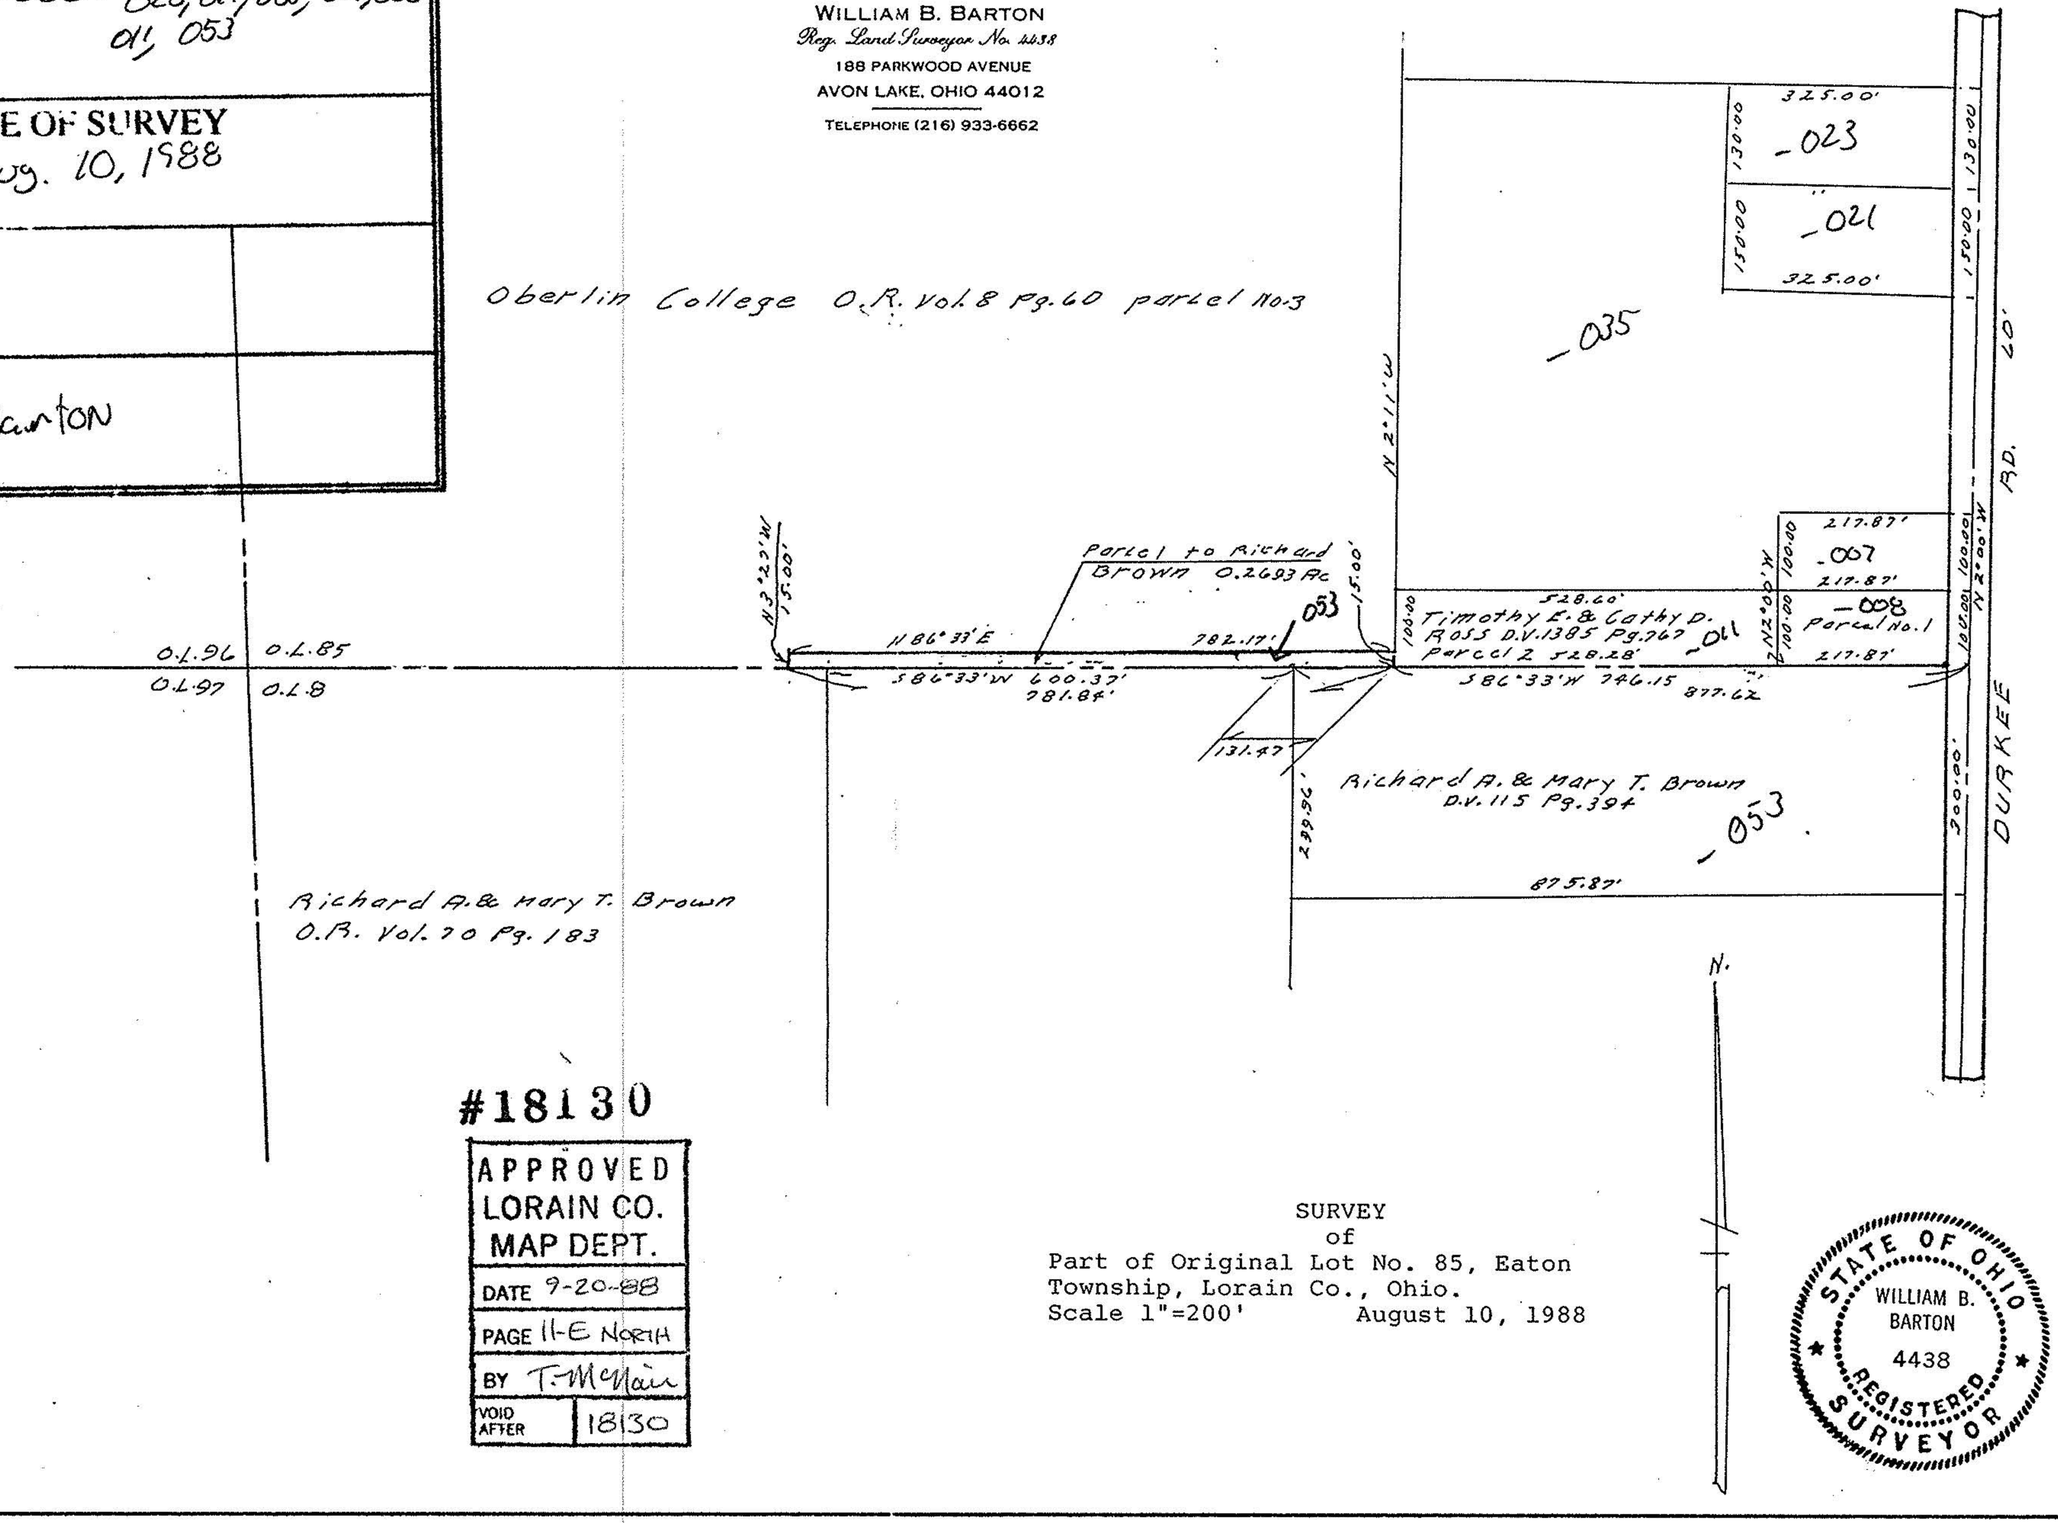

#18130

APPROVED LORAIN CO. MAP DEPT.	
DATE	9-20-88
PAGE	11-E NORTH
BY	T. McNair
VOID AFTER	18130

SURVEY
of
Part of Original Lot No. 85, Eaton Township, Lorain Co., Ohio.
Scale 1"=200' August 10, 1988

STATE OF OHIO
WILLIAM B. BARTON
4438
REGISTERED SURVEYOR