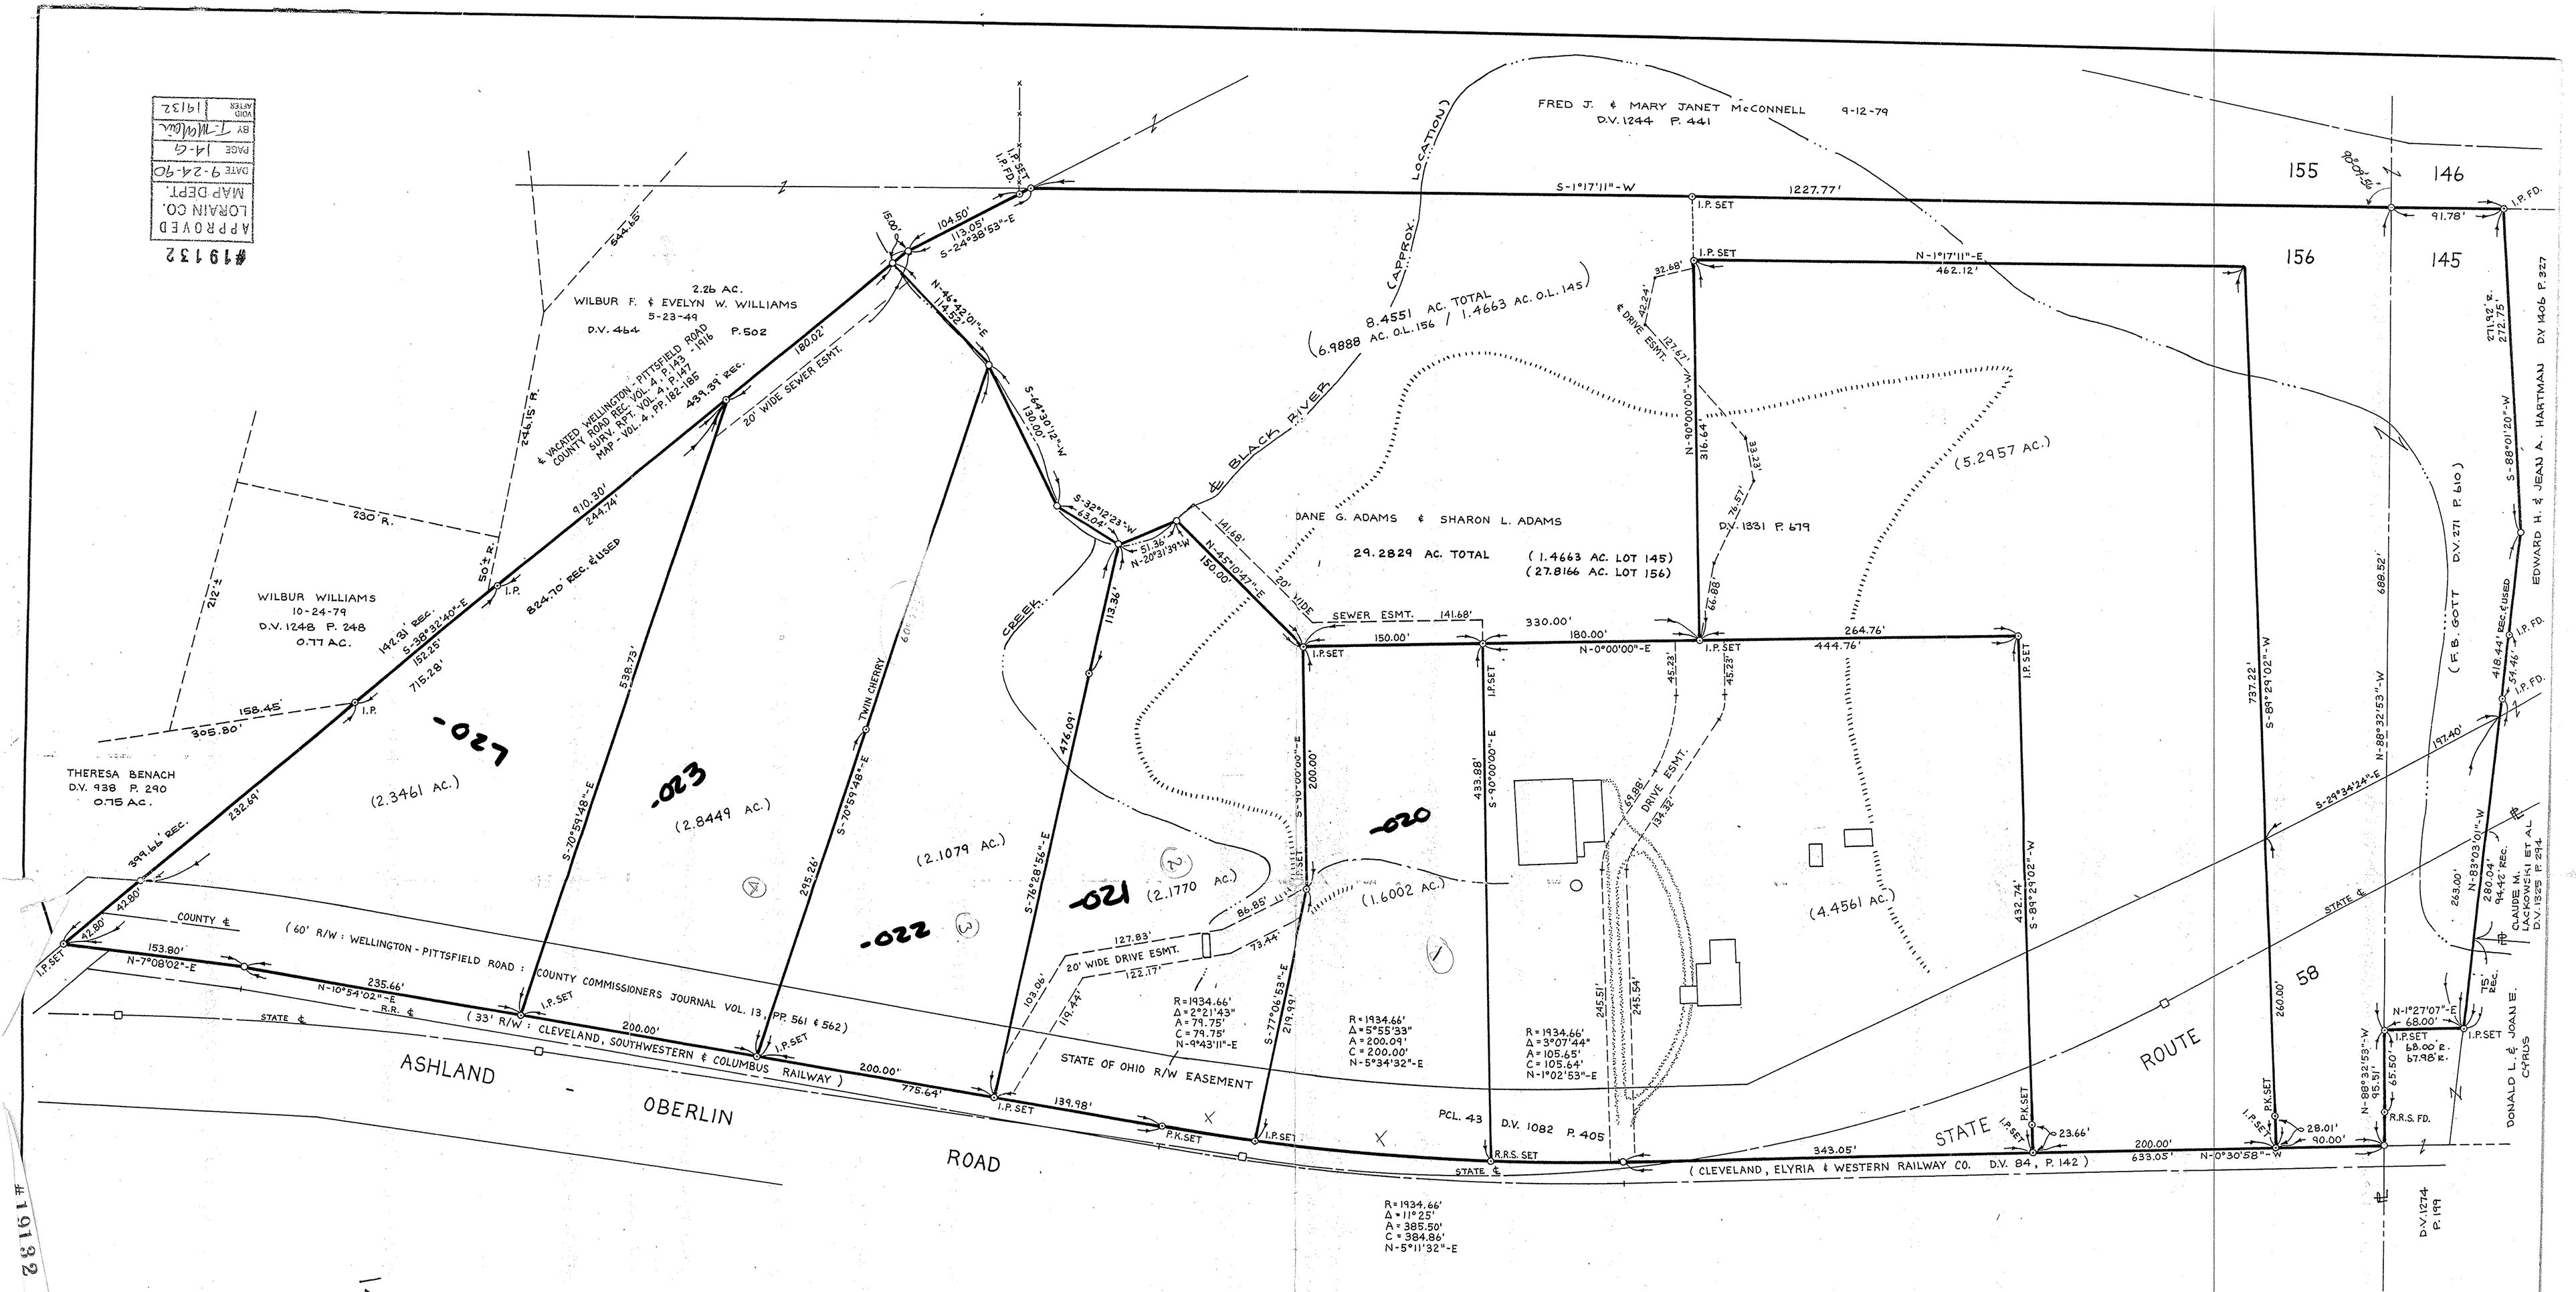

BOUNDARY SURVEY

PART OF

PITTSFIELD TOWNSHIP ORIGINAL LOTS 145 & 156

TOWNSHIP OF PITTSFIELD · COUNTY OF LORAIN · STATE OF OHIO

PREPARED BY:

KS ASSOCIATES INC.
ENGINEERS ~ SURVEYORS

David L. Elwell
DAVID L. ELWELL REG. SURVEYOR NO. 6333
JUNE 13, 1990
REV. JULY 30, 1990

STATE OF OHIO
DAVID L. ELWELL
6333
REGISTERED
SURVEYOR

P.P. NO. 14-00-156-000-020 thru 023 027	
SPLIT #	DATE OF SURVEY
MAP PAGE 14-G	
SURVEYOR David L. ELWELL	

#19132
APPROVED LORAIN CO. MAP DEPT.
DATE 9-24-90
PAGE 14-G
BY T. McClain
VOID AFTER 19132

#19132
APPROVED LORAIN CO. MAP DEPT.
DATE 9-18-90
PAGE 14-G
BY CAROLYN FRANCIS
VOID AFTER #19132

14-00-156-000-

#19132