KLEINOEDER · SCHMIDT and ASSOCIATES

ENGINEERS — SURVEYORS — CONSULTANTS in LAND PLANNING

ELYRIA - NORWALK - MEDINA OHIO

PLOT PLAN

JOB No. 67-17

#1223

APPROVED LORAIN CO. MAP DEPT.
DATE 1-15-87
PAGE
BY C. FRANCIS
VOID AFTER 1723

SUBLOT 87 & NLY. 2' OF 88

SUBDIVISION NIMROD PARK SUBDIVISION L.P.V. 24 P. 26

OTHER

15-00-098-106

15-00-098

#17223

15-00-098-B

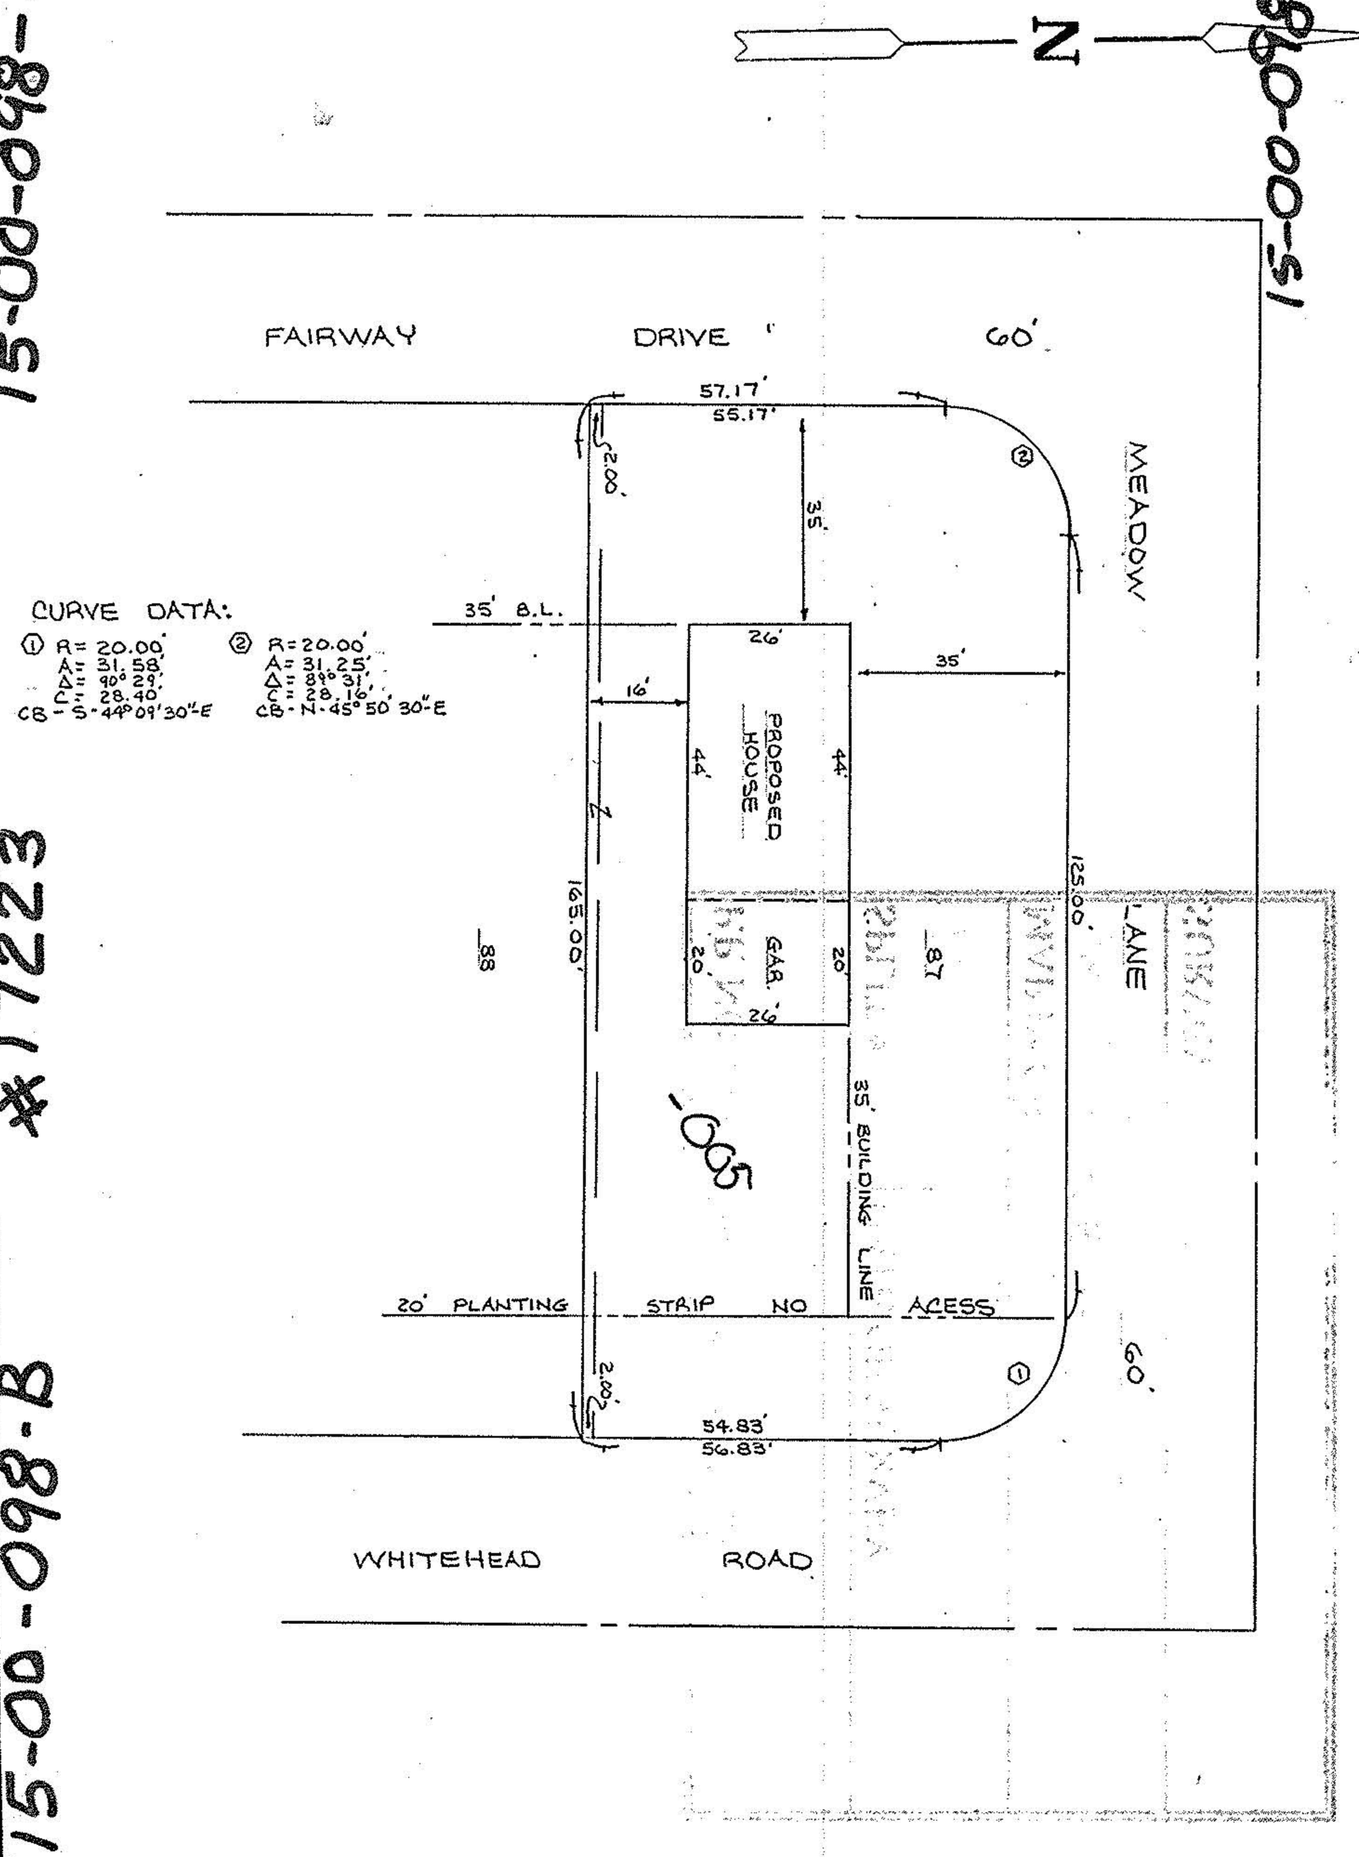

Prepared for:

Scale: 1" = 30'

Date: 11-20-86