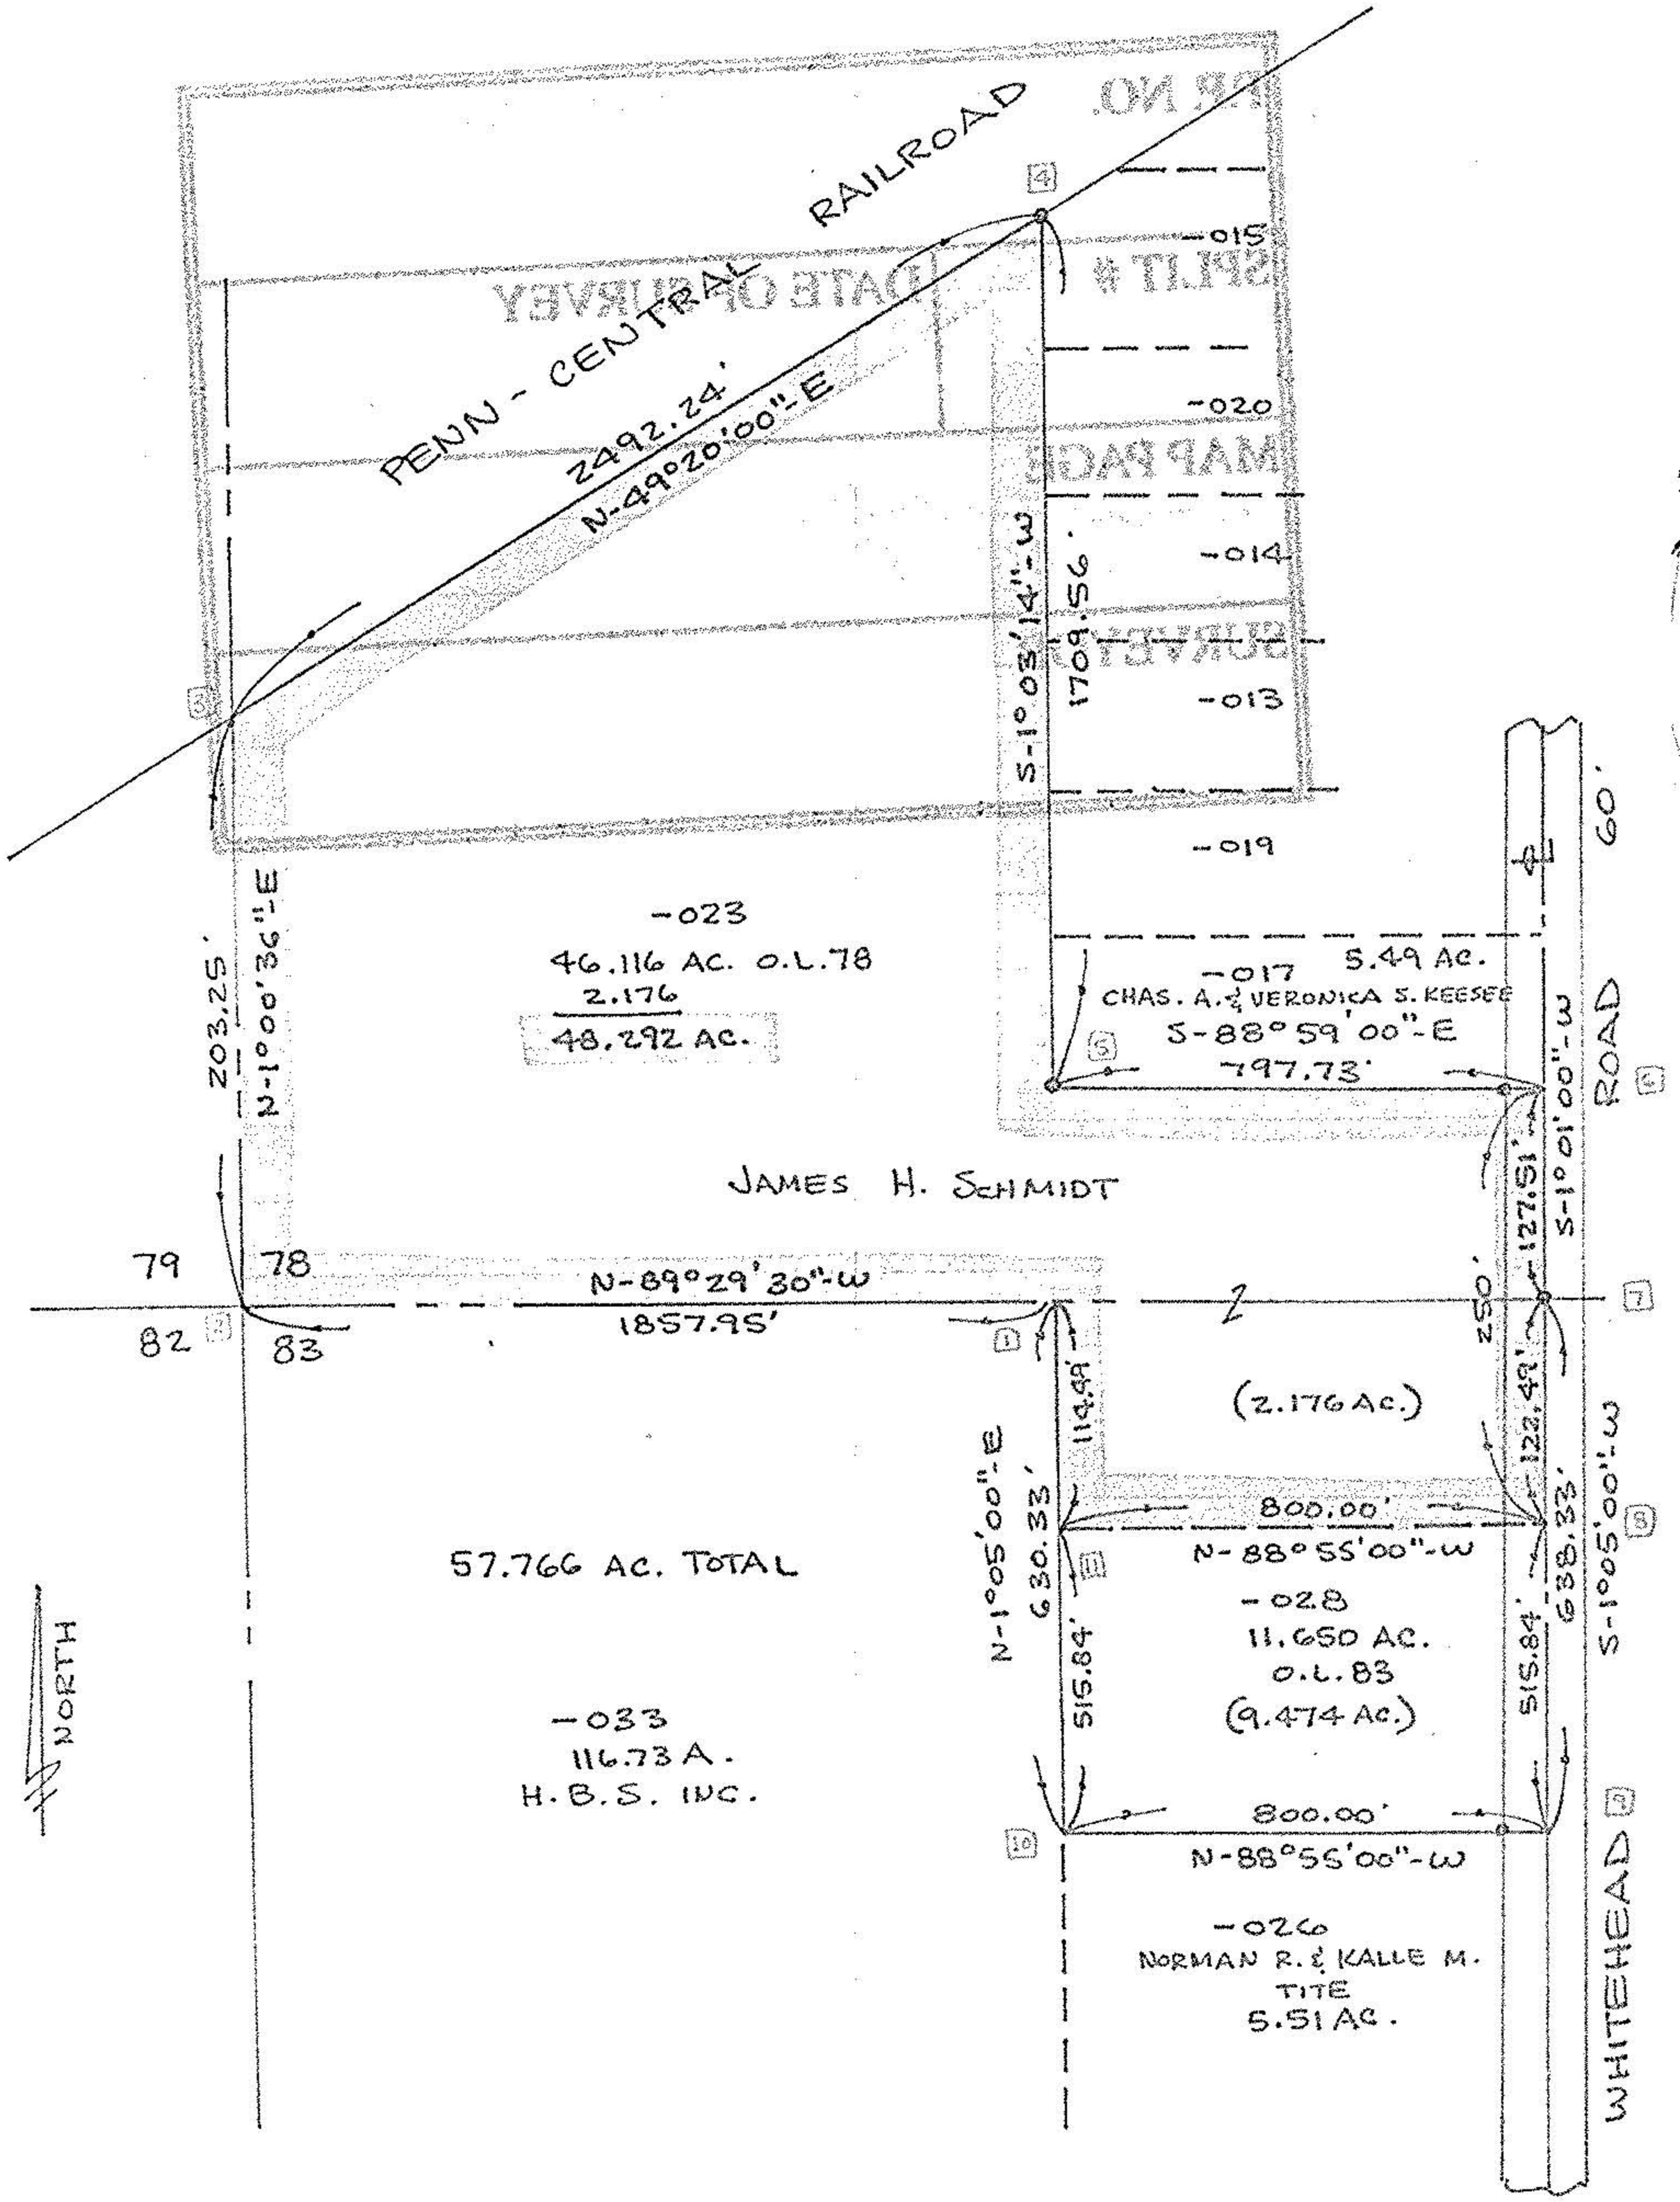

PART of LAGRANGE TWP. ORIG. LOTS 78 & 83

TWP. of LAGRANGE COUNTY of LORAIN STATE of OHIO

NO SCALE